HPK/2013/0523
HPK/2013/0523
HIGH PEAK
19 SEP 2013
BOROUGH COUNCIL

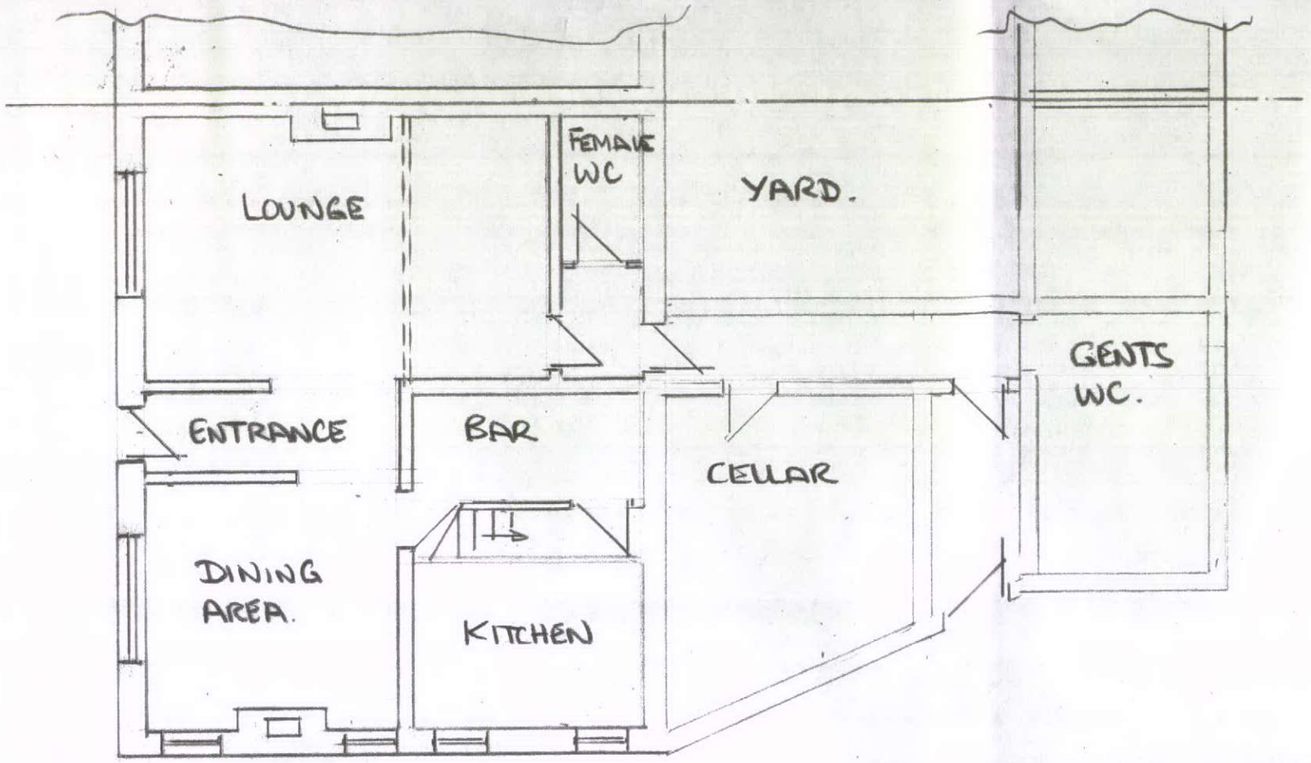

EXIST. GROUND FLR. CROSS KEYS P.H.

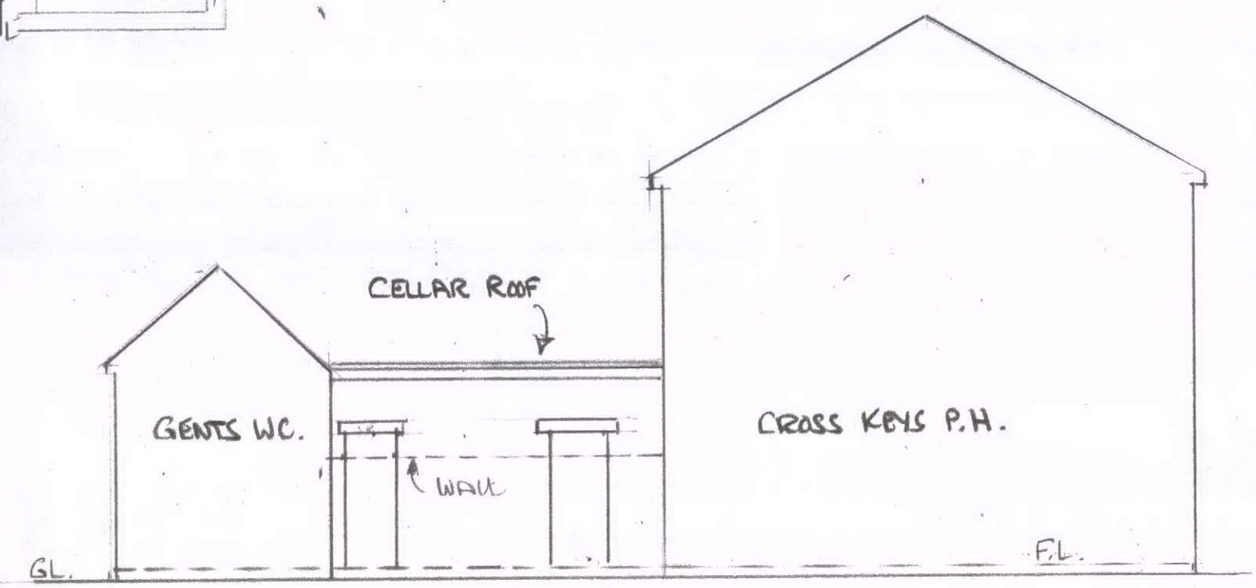

EXIST. 1ST. FLR. LIVING ACCOM.

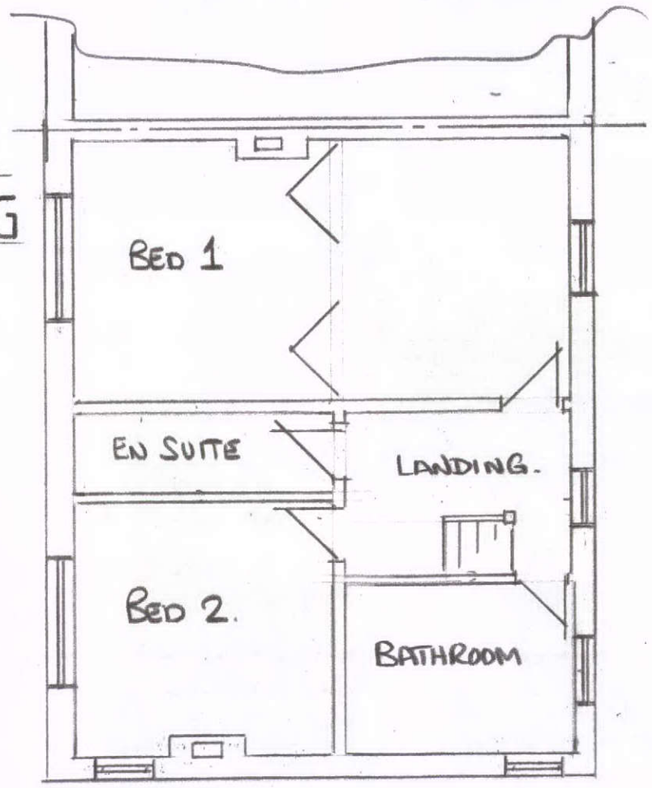

VIEW FROM CROSS KEYS COTTAGES
EXIST. & PROP. NORTH ELEV.

Proposed Cross Keys conversion into Private Dwelling – For Mrs G Naylor.
Cross Keys Public House, Chapel Milton.
Derbyshire SK23 9SR.
Scale 1:100 & 1:50 Drg No SPM/1189-2-