HPK/2013/0523

**Proposed Cross Keys conversion into Private Dwelling – For Mrs G Naylor.**
**Cross Keys Public House, Chapel Milton.**
**Derbyshire SK23 9SR.**
**Scale 1:100 & 1:50 Drg No SPM/~~1~~190-0**

HIGH PEAK
19 SEP 2013
BOROUGH COUNCIL




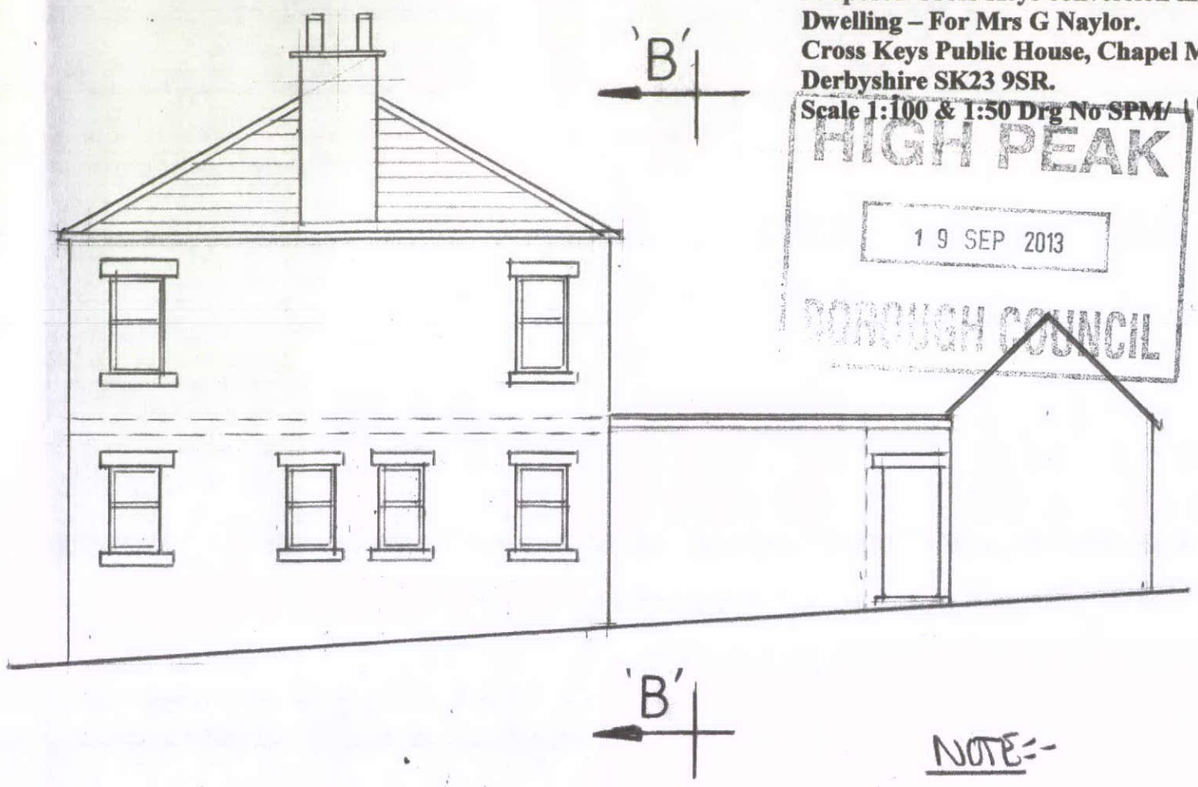


NOTE:-

FRONT ELEV. AND VIEW ON ARROW 'A' WILL REMAIN THIS SAME FOR PRIVATE DWELLING.

## EXIST. FRONT ELEV.

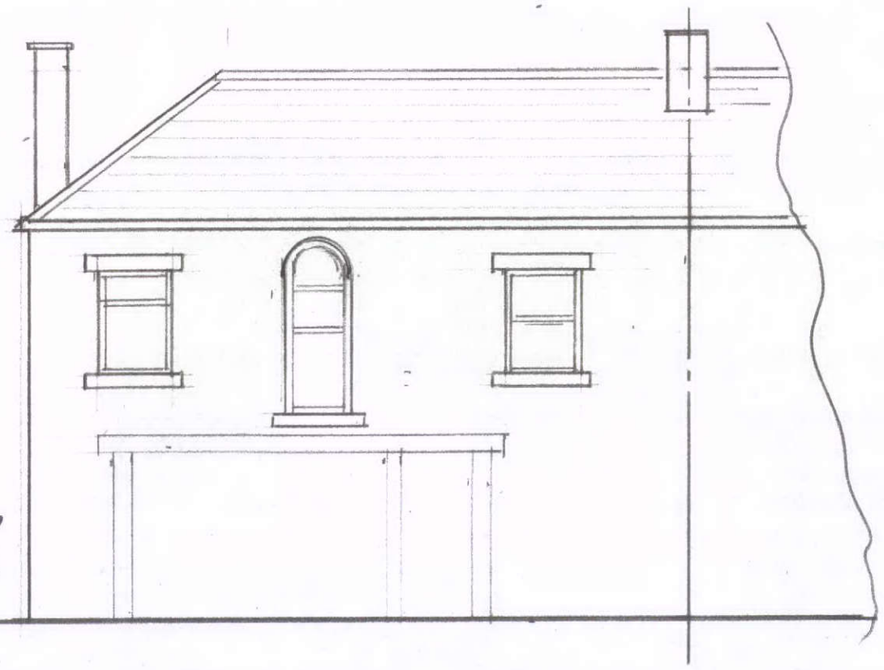

## EXIST. VIEW ON 'A'

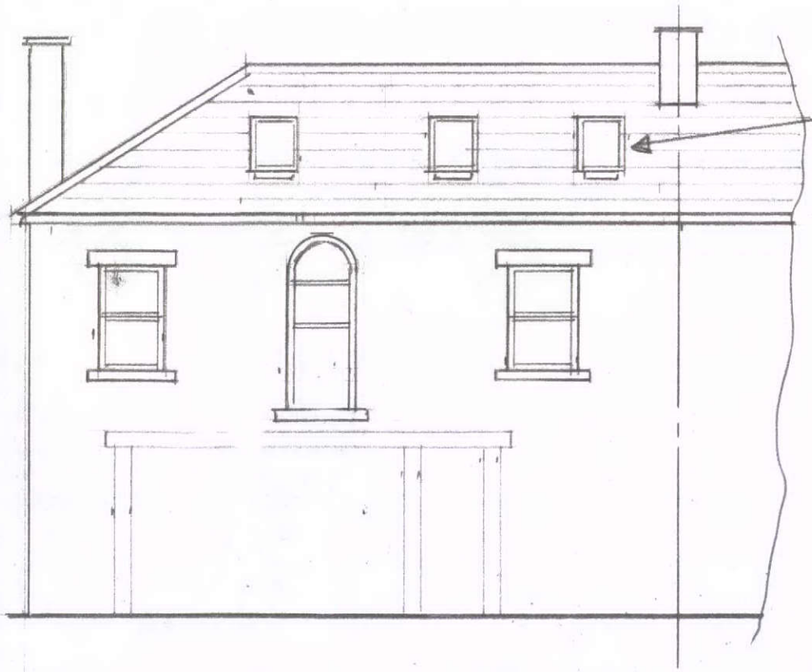


## EXIST VIEW ON 'B'-'B'

## PROP VIEW ON 'B'-'B'