HPK/2013/0523

Ordnance Survey®
Mapping and Data Centre

0 20 m
Scale: 1:1250

HIGH PEAK
UK MAP CENTRE .com
19 SEP 2013
BOROUGH COUNCIL

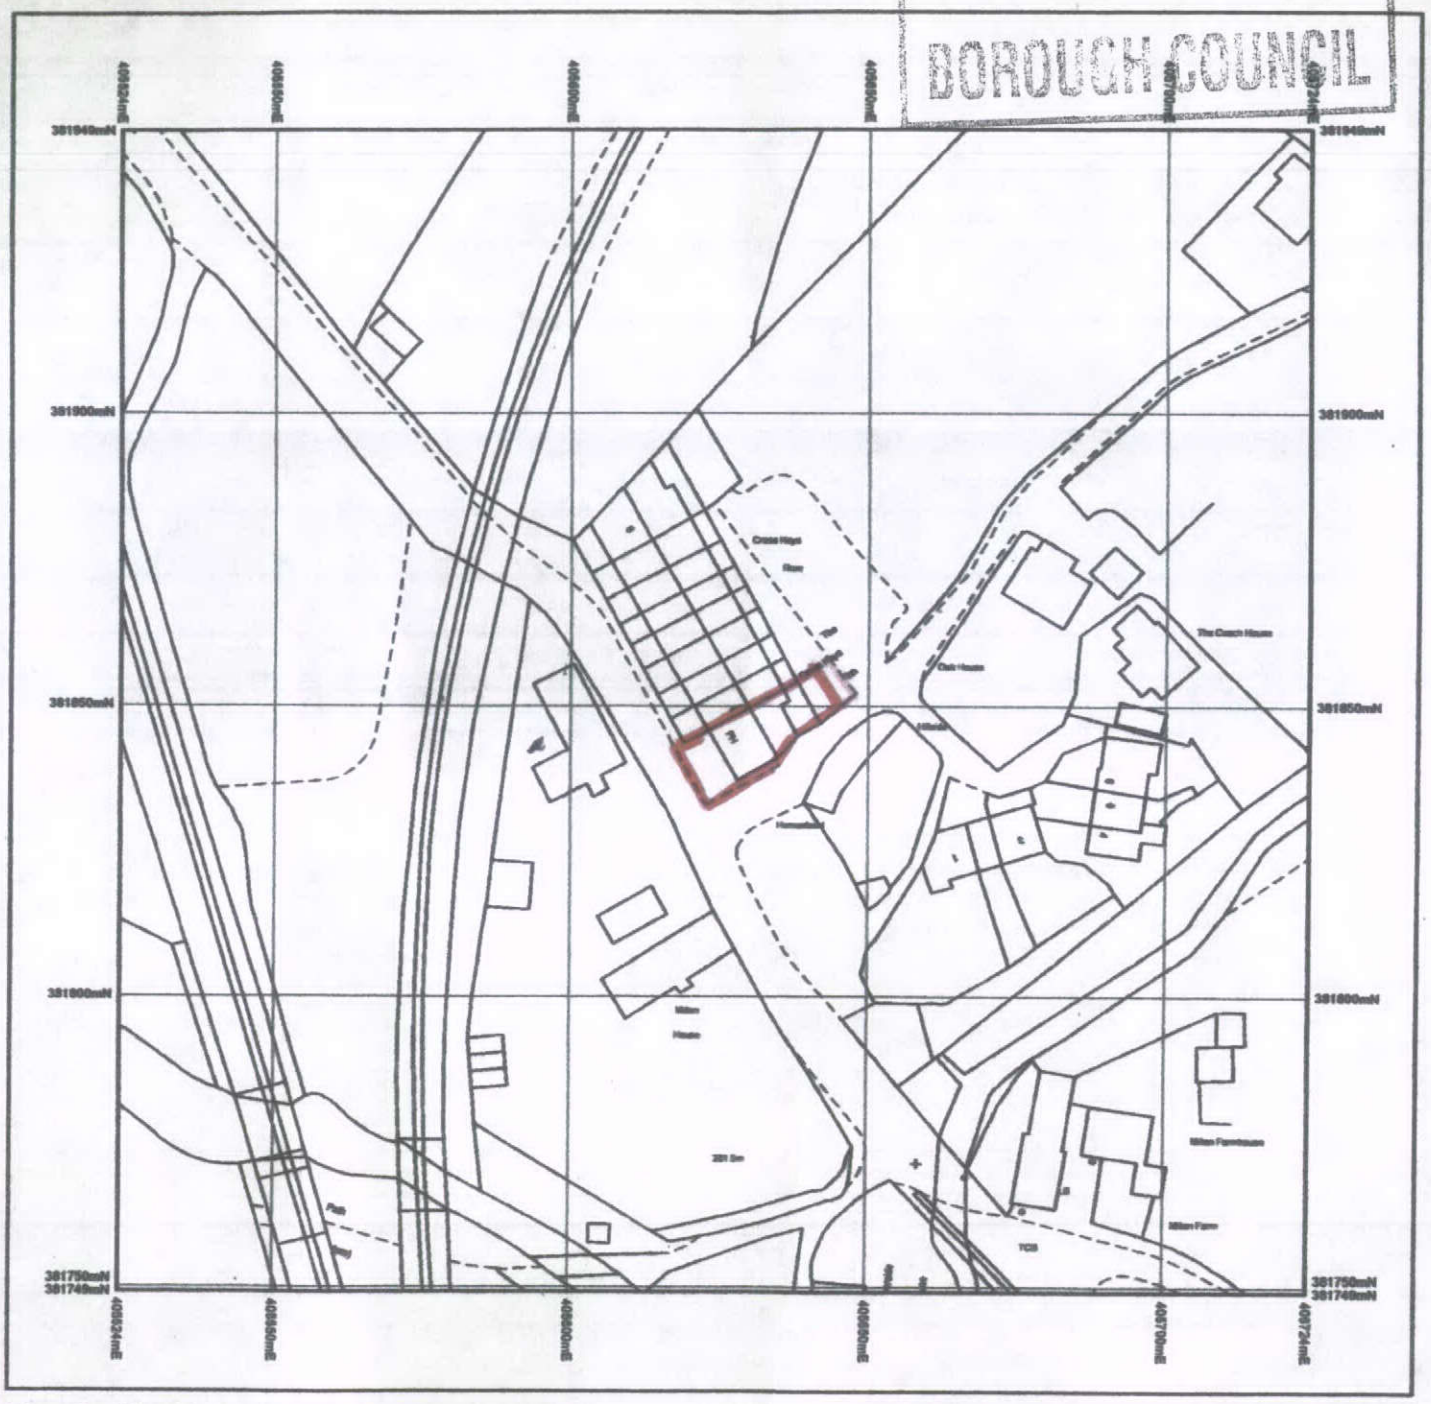

© Crown Copyright and database rights 2013 Ordnance Survey 100048957. The representation of road, track or path is no evidence of a boundary or right of way. The representation of features as lines is no evidence of a property boundary.

Supplied by: www.ukmapcentre.com
Serial Number: 35078
Centre Coordinates: 406824,381849
Production Date: 04 Sep 2013 10:53

PROPOSED CONVERSION OF THE CROSS KEYS P.H. INTO PRIVATE DWELLING

Cross Keys Inn

SCALE 1:1250.

DRG N° SPM/1187-0