HPK/2013/0523
HIGH PEAK
19 SEP 2013
BOROUGH COUNCIL

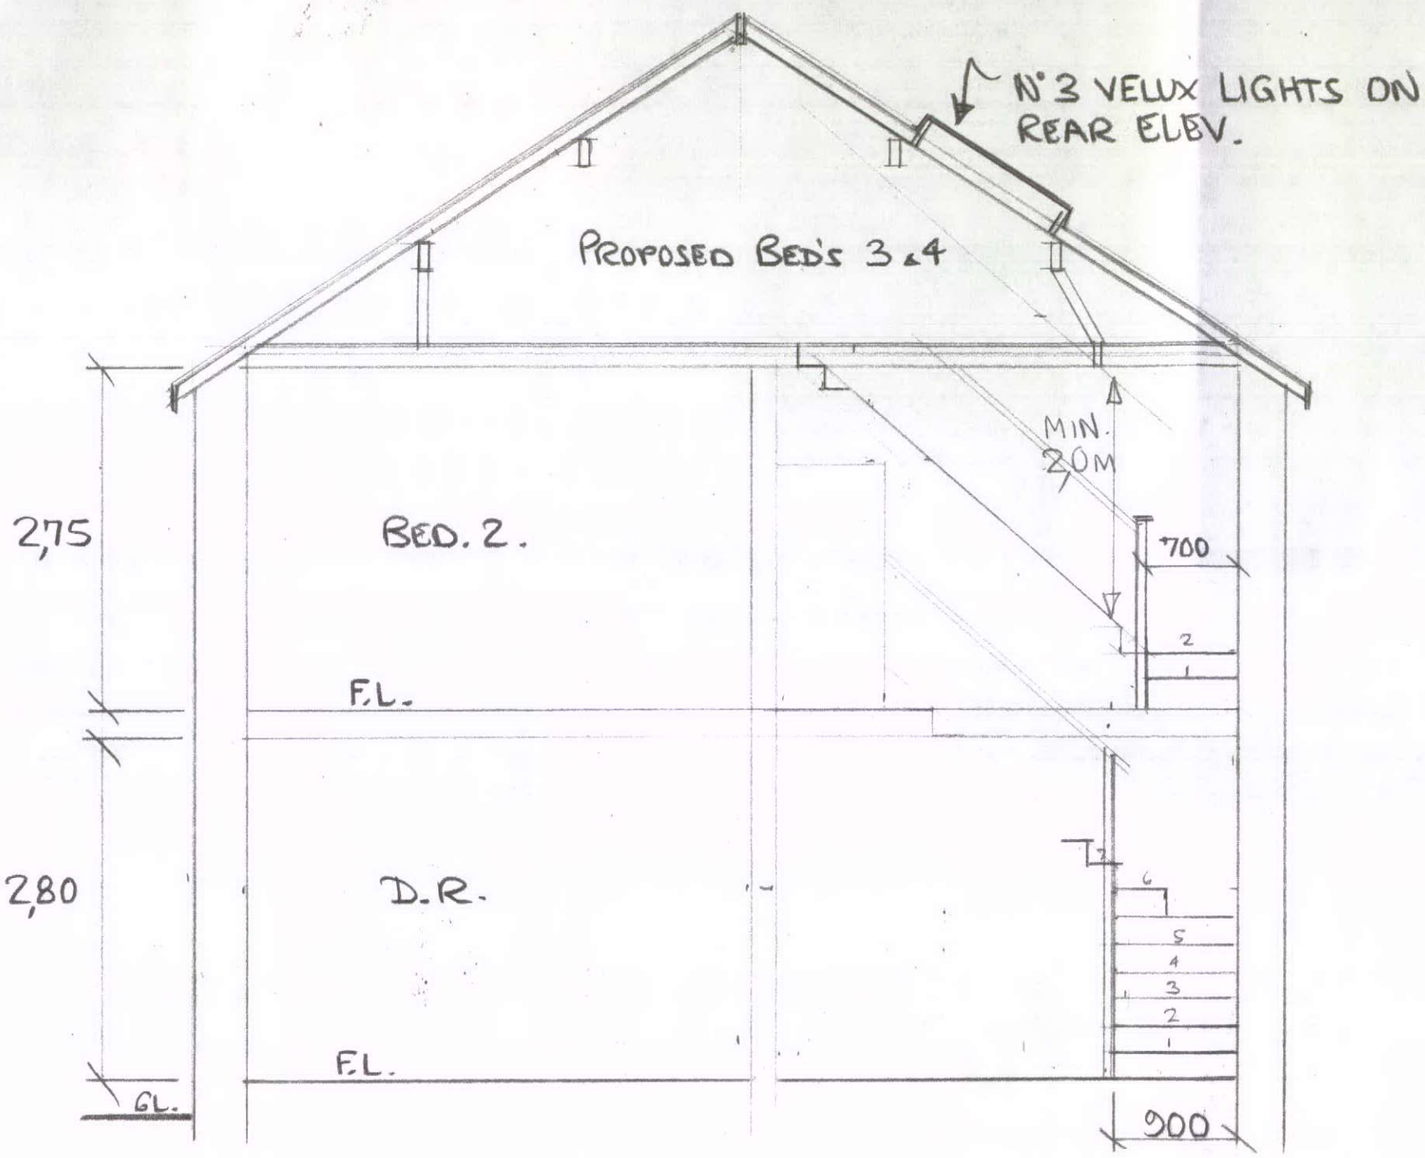

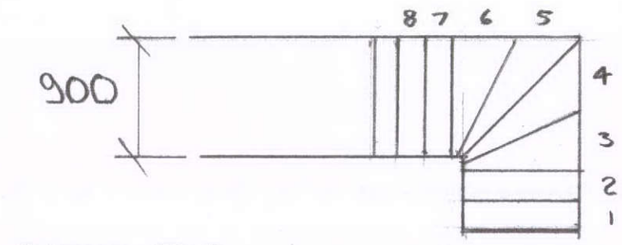

GROUND FLR
STAIRCASE

SECTION THRO. PROP & STAIRS.

Proposed Cross Keys conversion into Private Dwelling – For Mrs G Naylor.
Cross Keys Public House, Chapel Milton.
Derbyshire SK23 9SR.
Scale 1:100 & 1:50 Drg No SPM/ 1191-0.