Anglian Home Improvements
NATIONAL ADMINISTRATION

Address
1 ALDER BROOK
CHINLEY
HIGH PEAK
SK23 6DN

Customer
MRS ABBOTT-FLEMING

Drawing No
099-78448-A:01

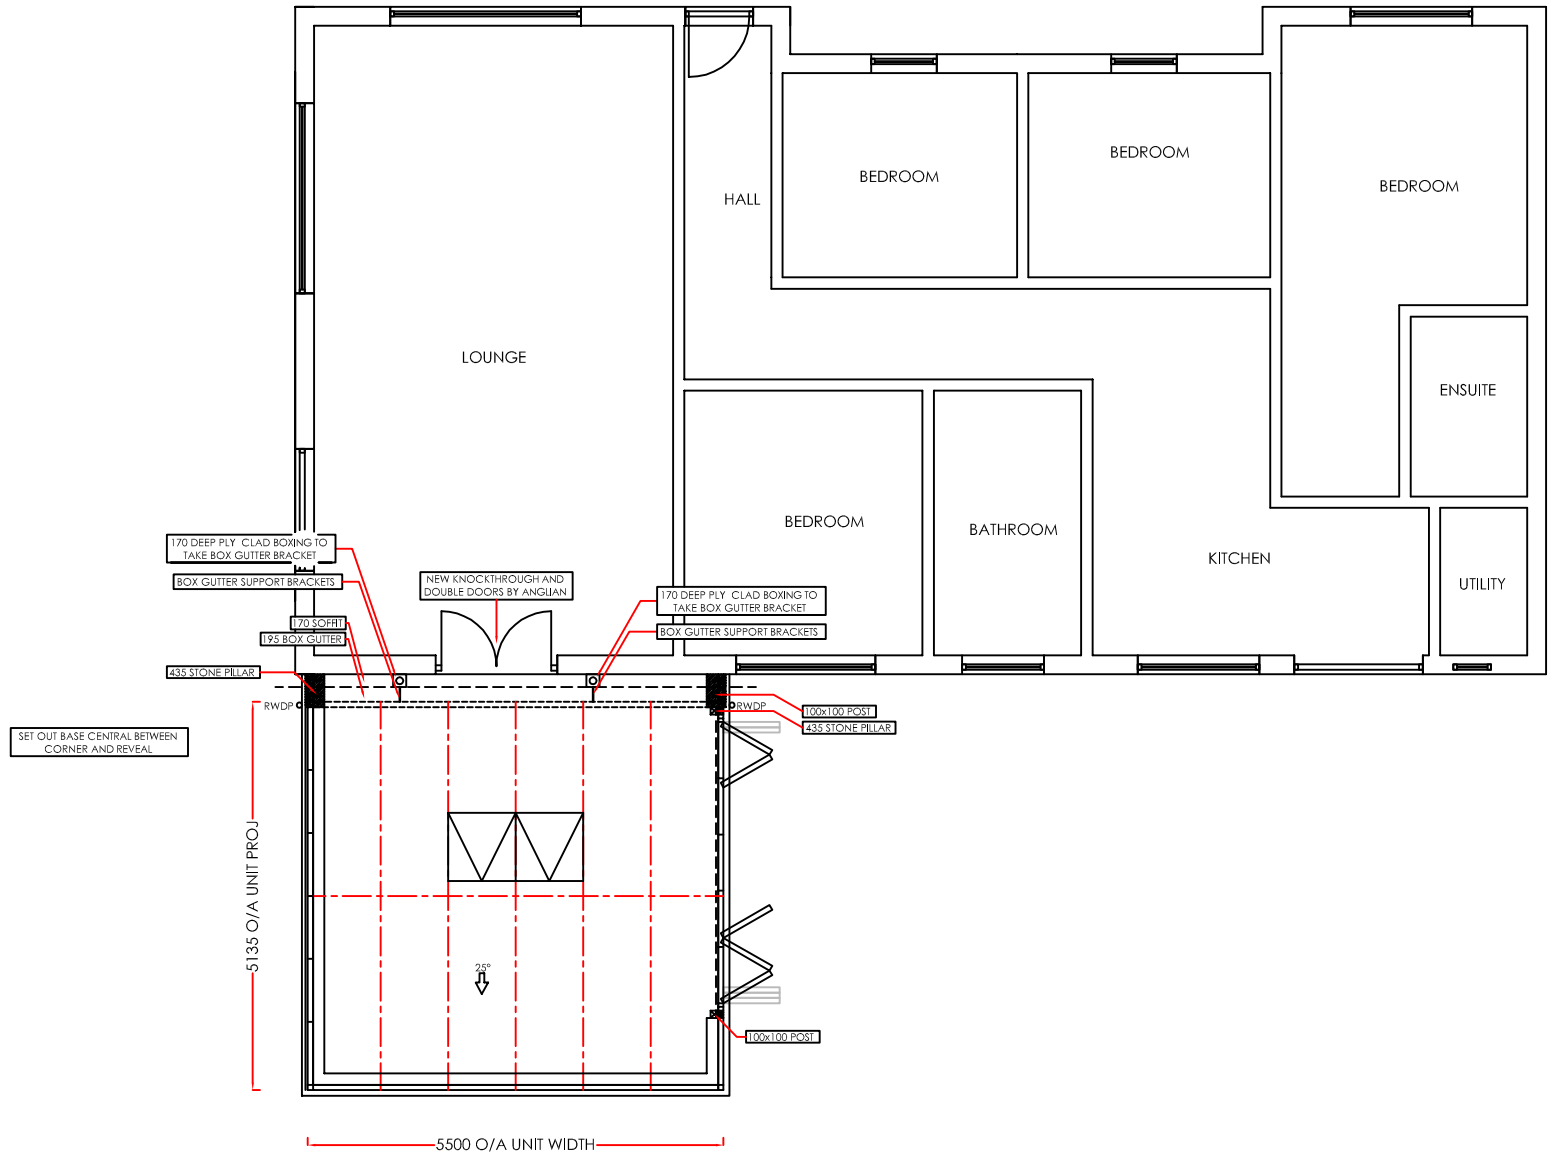

Scale Bar 1:100
(metres)
0 1 2 3 4 5 6 7 8 9 10 11 12 13 14 15

Customers Signature

Date

Drawing Title
PROPOSED PLAN

Scale	
1:100	DSG
Date	Surveyor
05/09/13	GB