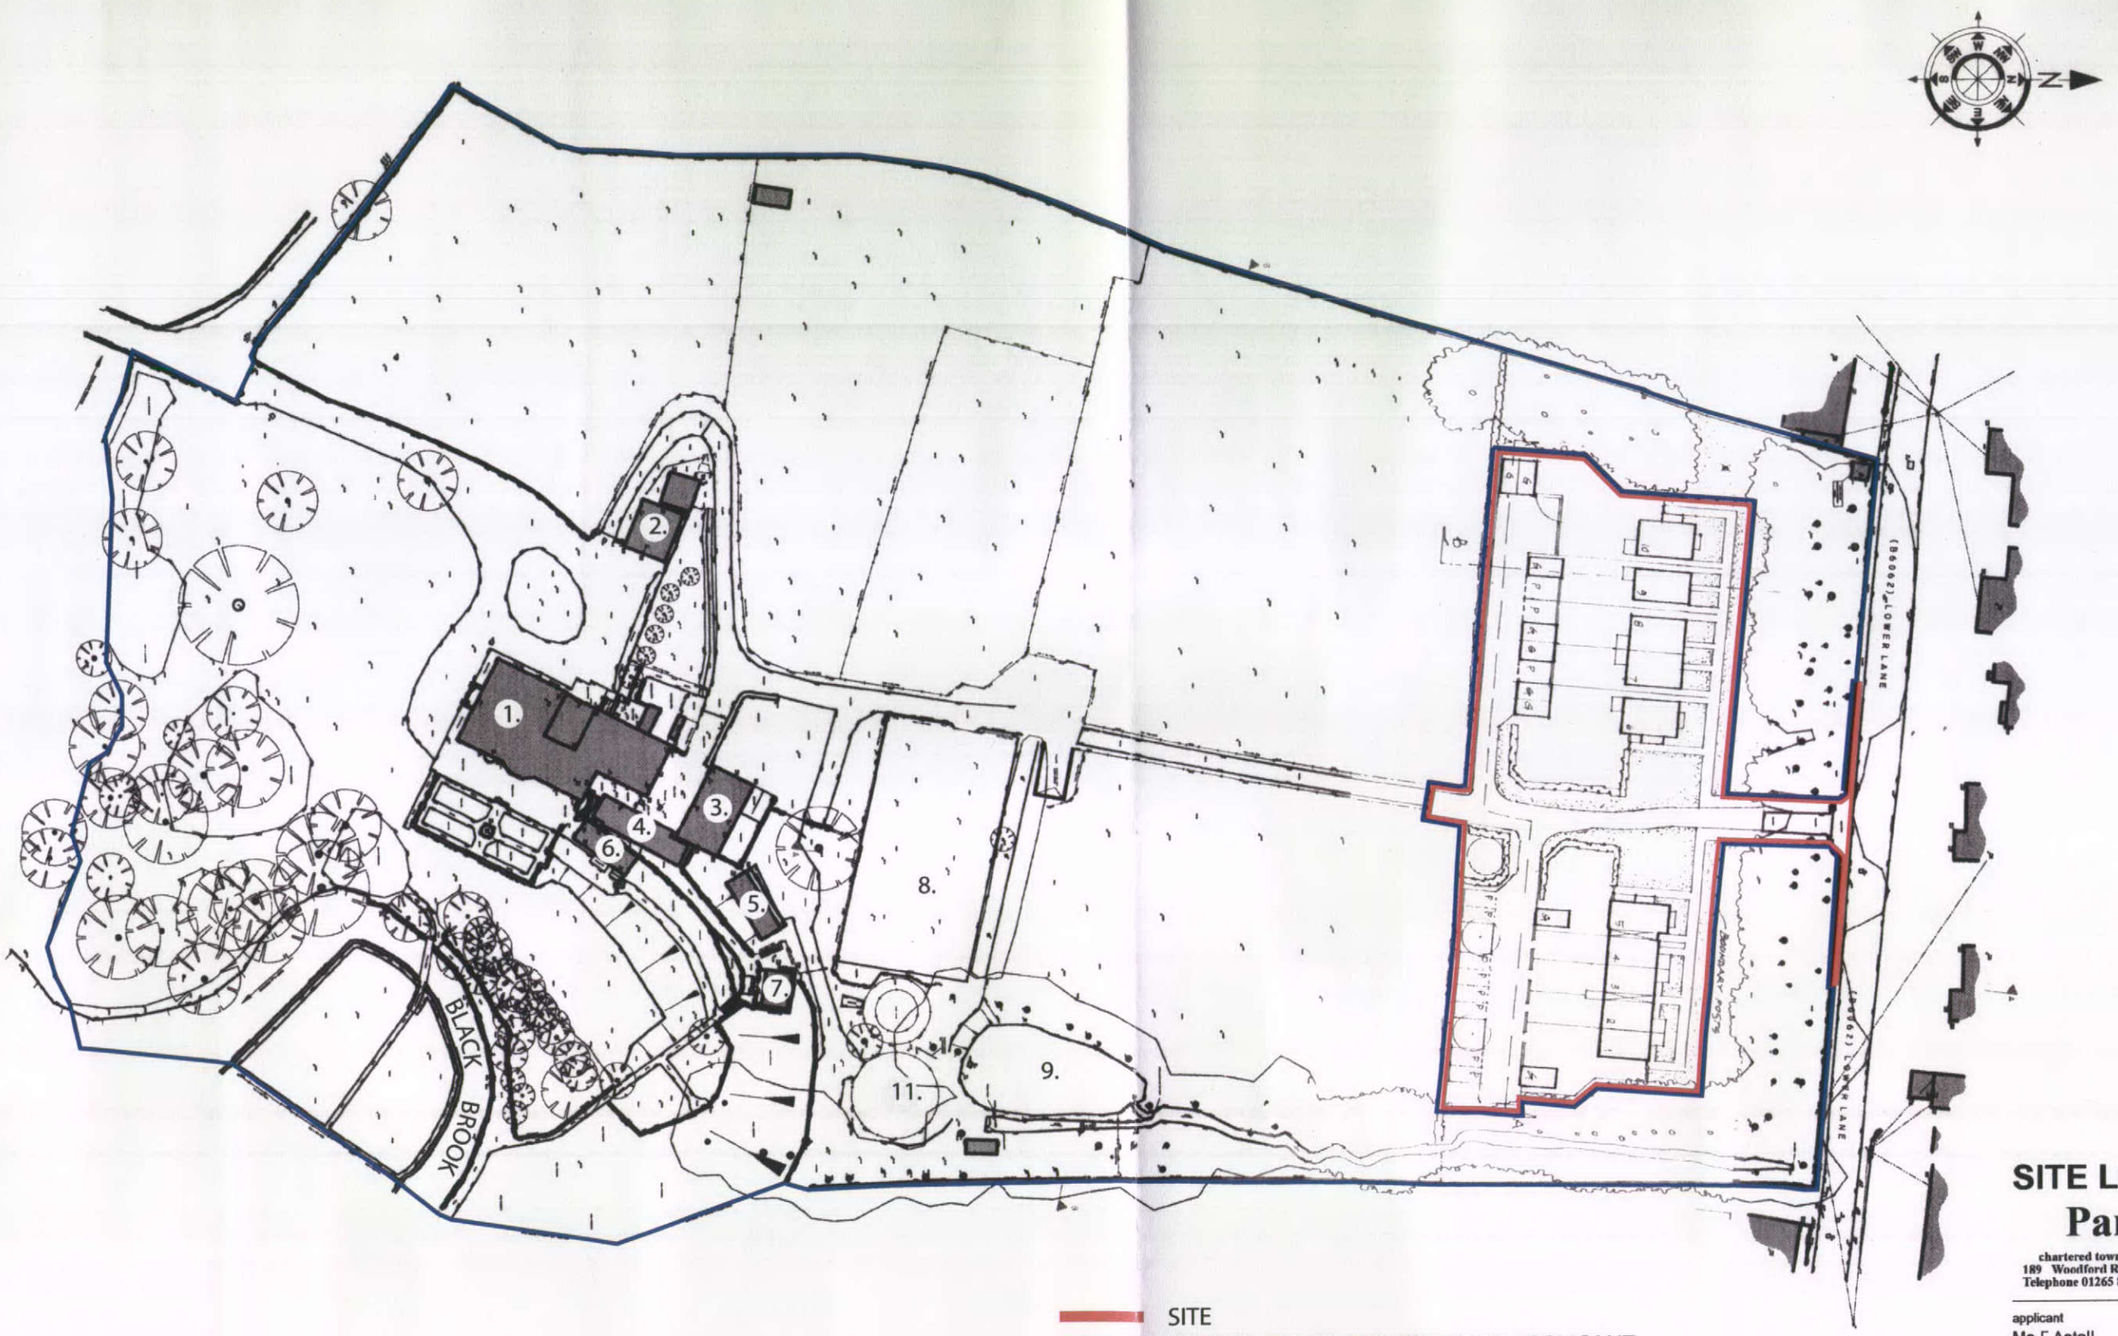


SITE
OTHER LAND IN OWNERSHIP OF APPLICANT

1. WHITE HALL, MAIN ENTRANCE AT A
2. GARAGE
3,4 +5. STABLE
6. CONSERVATORY
7. SUMMER HOUSE
8. MENEGE
9. POND

SITE LOCATION PLAN

Parr *associates*

chartered town planning and development consultants
189 Woodford Road Poynton Stockport SK12 1EH
Telephone 01265 87 1105 e mail winstonparr@btconnect.com

applicant
Ms E Astall

location
White Hall, Whitehough Chinley High Peak

proposal
Development of land for residential purposes

scale
1:100

date
20.08.2013

job number
261

plan number
261.02

revision