


REAR ELEVATION HOUSE 5 4 3 2 1

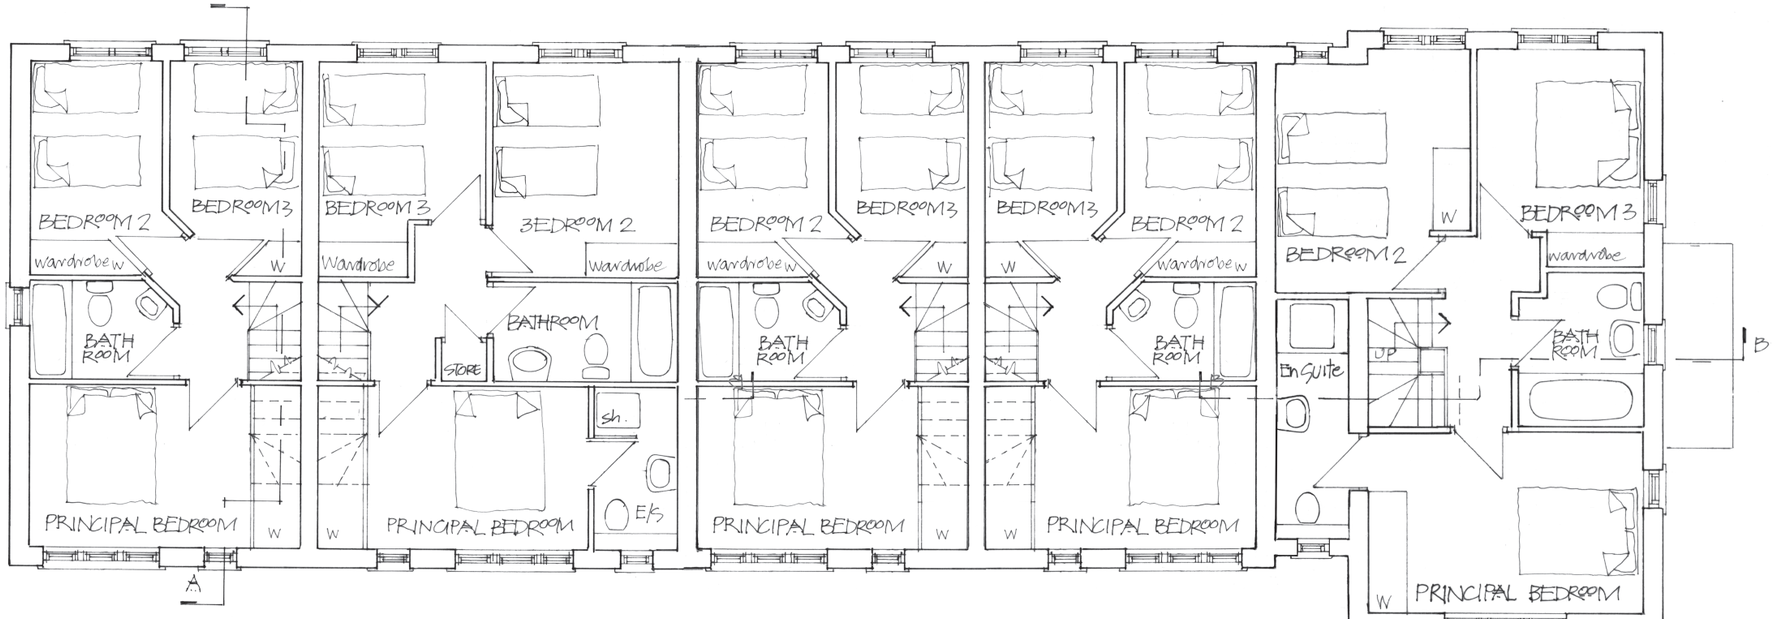

HOUSE 1 2 3 4 5

FIRST FLOOR PLANS

HOUSES 1-5

FIRST FLOOR PLANS+ REAR ELEVATION

Parr *associates*

chartered town planning and development consultants
189 Woodford Road Poynton Stockport SK12 1EH
Telephone 01265 87 1105 e mail winstonparr@btconnect.com

applicant
Ms E Astall

location
White Hall, Whitehough Chinley High Peak

proposal
Development of land for residential purposes

scale
1:100

date
20.08.2013

job number
261

plan number
261.07

revision