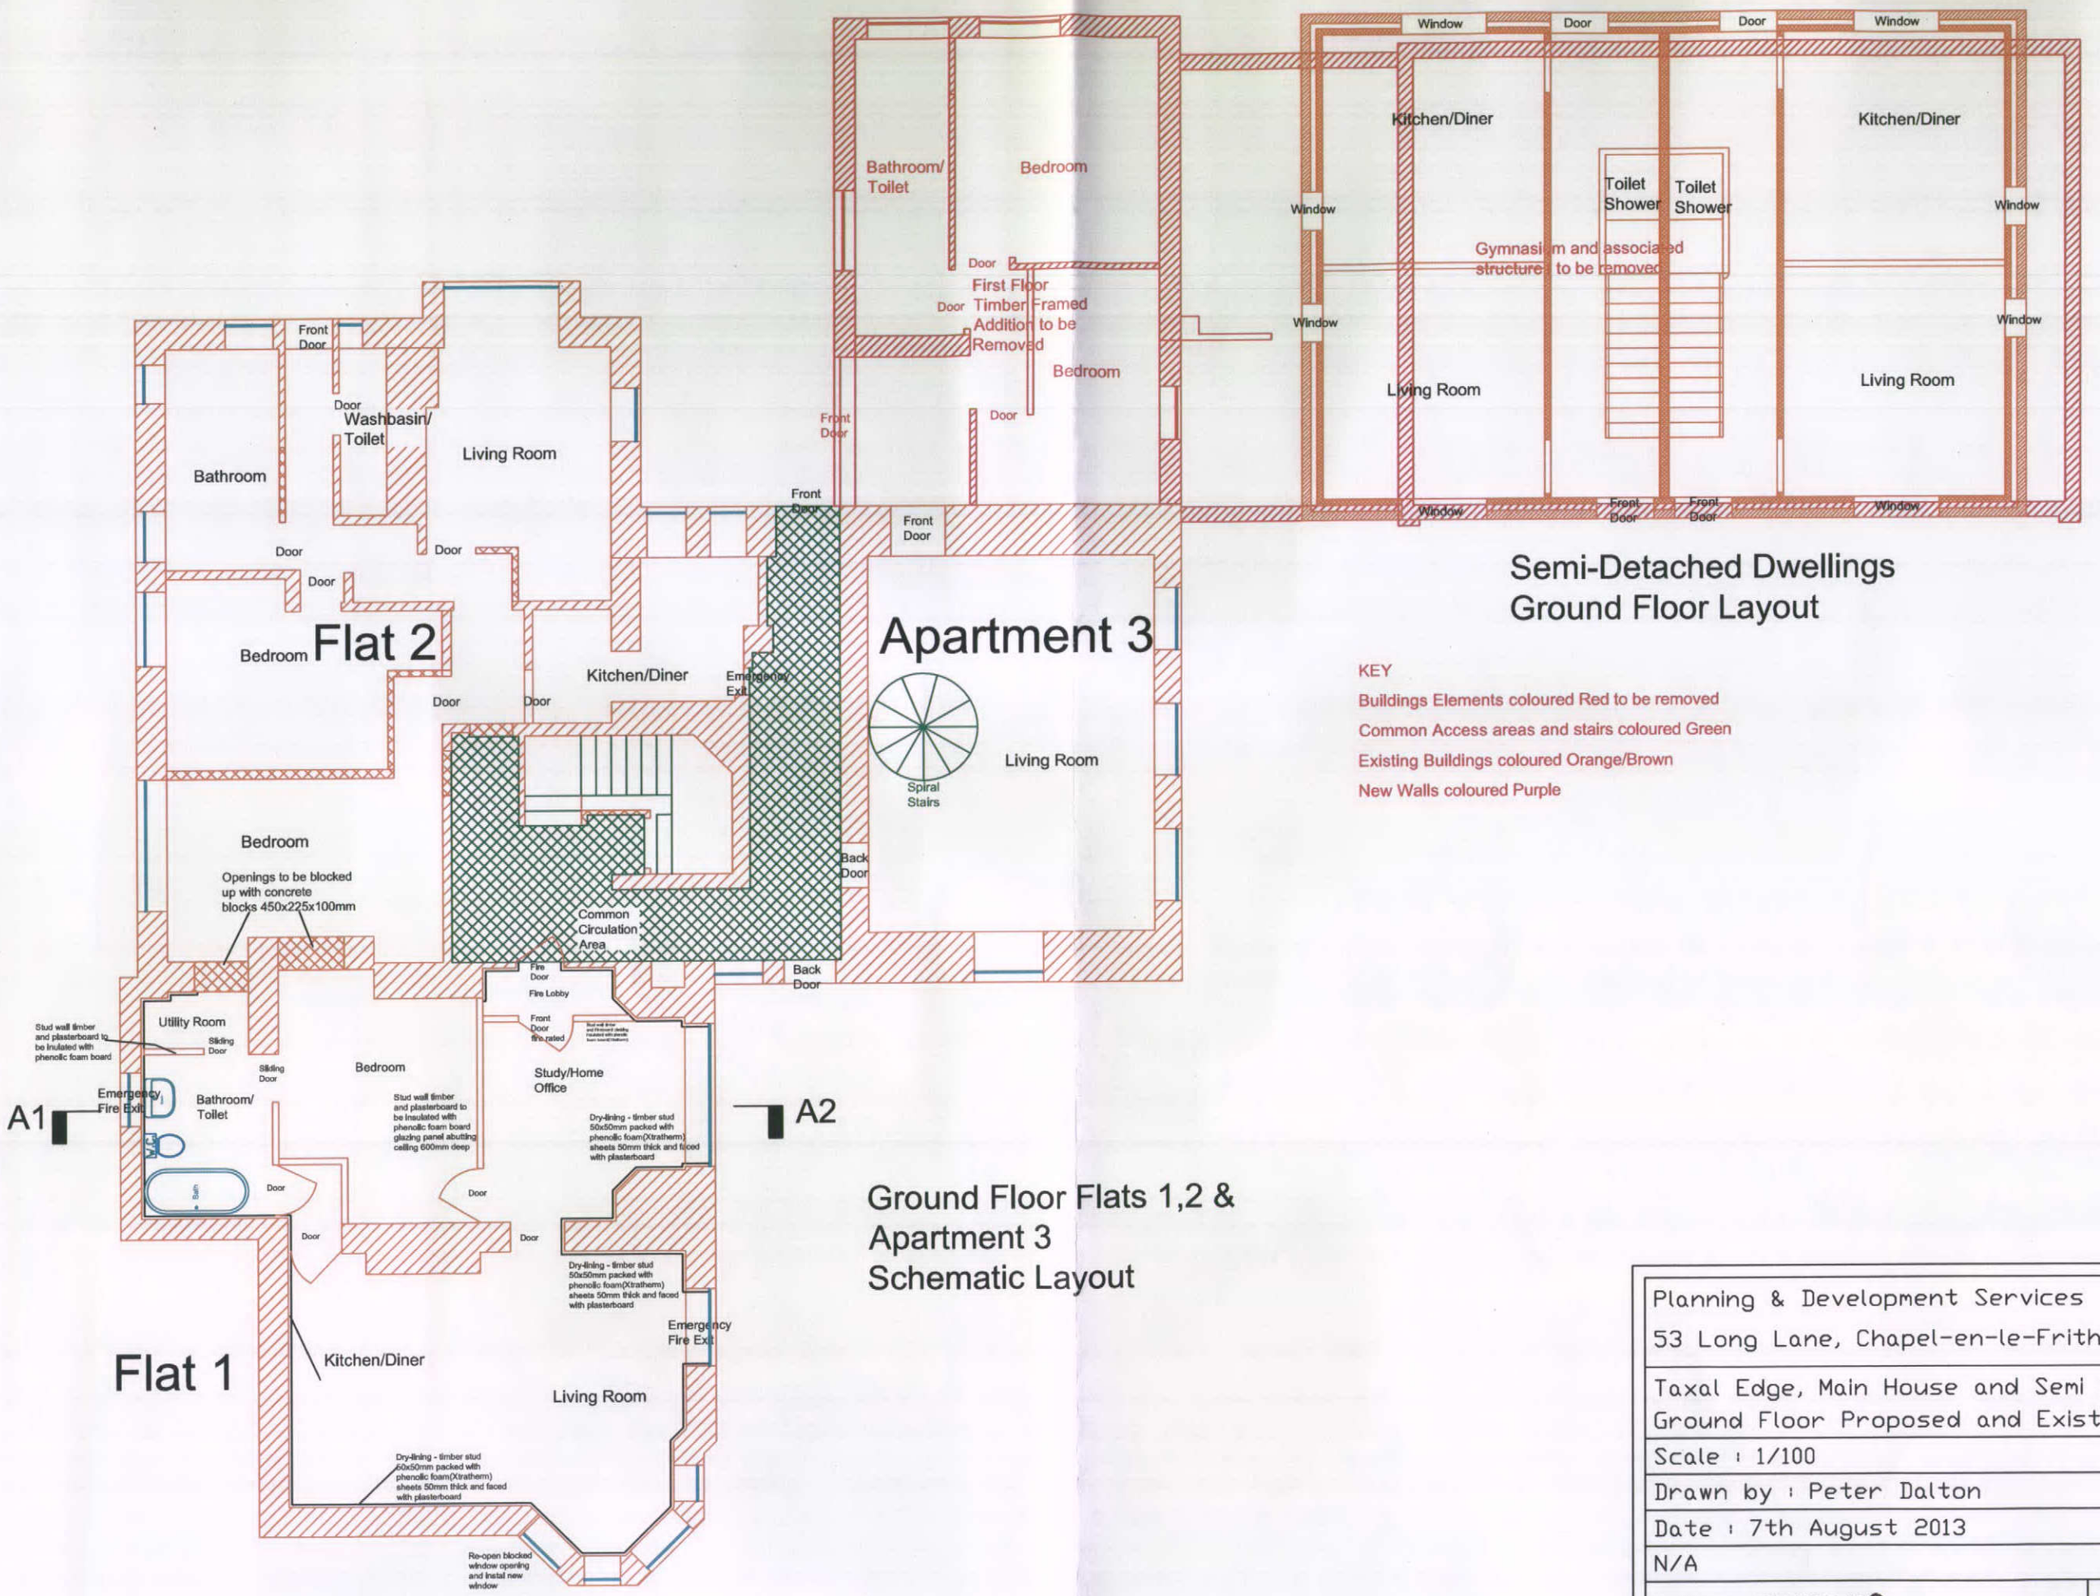

Semi-Detached Dwellings
Ground Floor Layout

KEY

Buildings Elements coloured Red to be removed

Common Access areas and stairs coloured Green

Existing Buildings coloured Orange/Brown

New Walls coloured Purple

Ground Floor Flats 1,2 & Apartment 3
Schematic Layout

Planning & Development Services 53 Long Lane, Chapel-en-le-Frith
Taxal Edge, Main House and Semi Det. Ground Floor Proposed and Existing
Scale : 1/100
Drawn by : Peter Dalton
Date : 7th August 2013
N/A
Dwg.No: 13/382/08