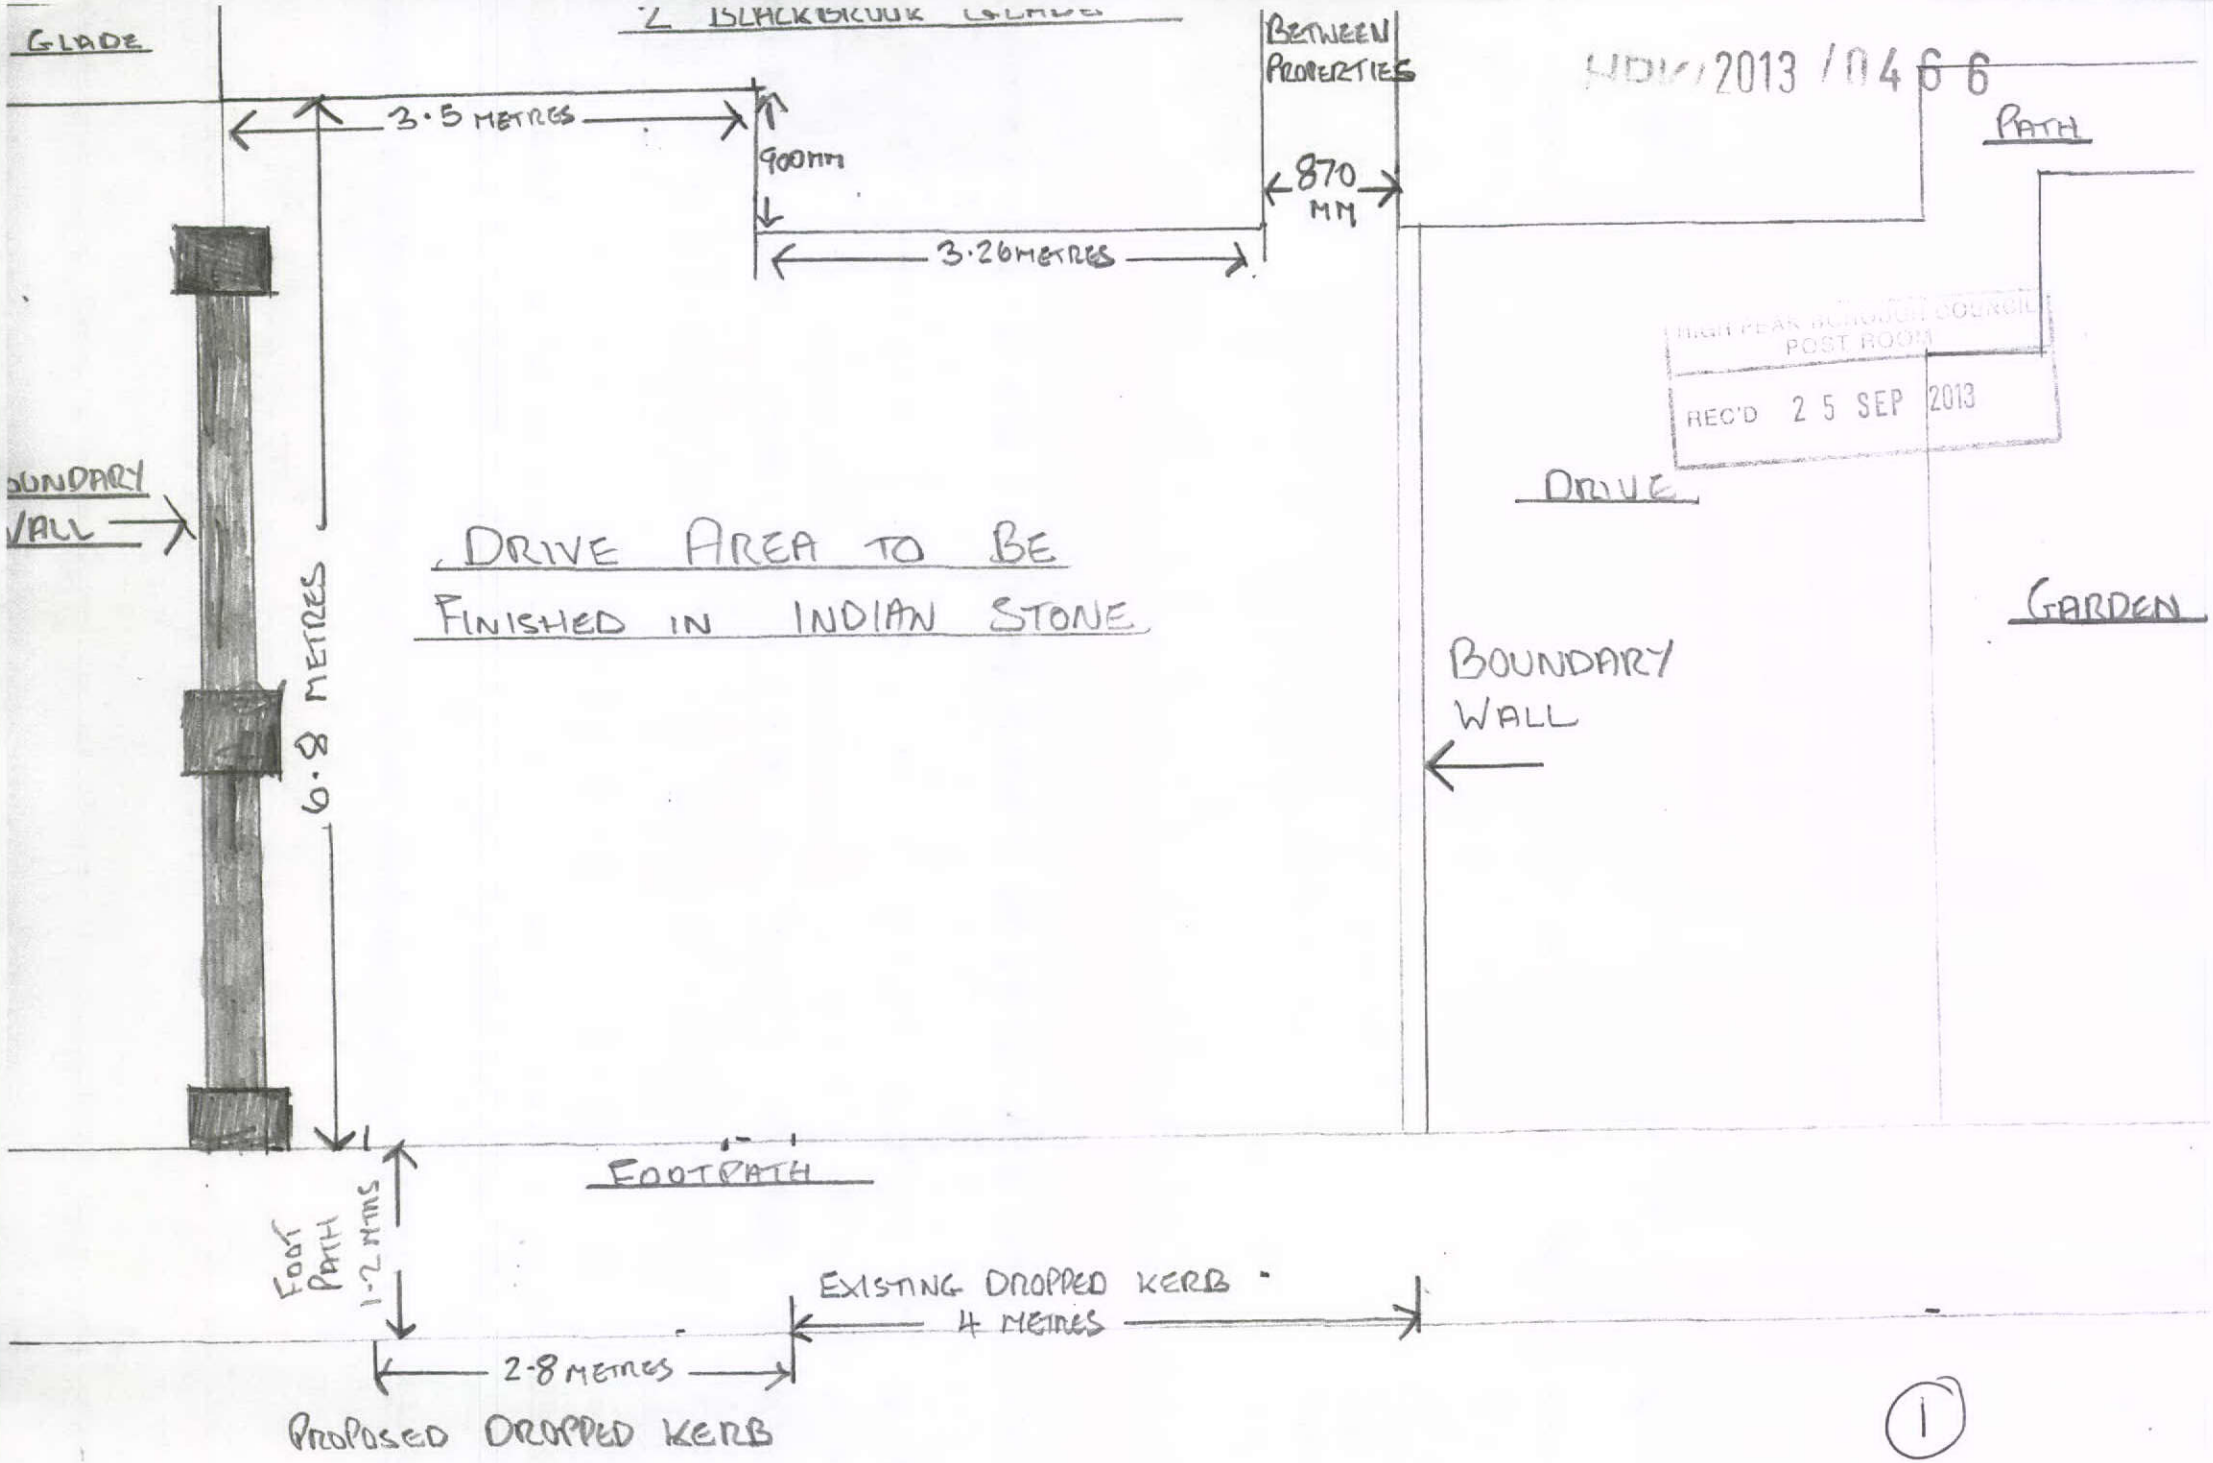
GLADE
2 BLACKBROOK GLADE
BETWEEN PROPERTIES
NDC/2013/0466
PATH
3·5 METRES
900mm
870 MM
3·26 METRES
HIGH PEAK BOROUGH COUNCIL
POST ROOM
REC'D 25 SEP 2013
DRIVE
BOUNDARY WALL
DRIVE AREA TO BE FINISHED IN INDIAN STONE
6·8 METRES
GARDEN
BOUNDARY WALL
FOOTPATH
FOOT PATH 1·2 MTRS
EXISTING DROPPED KERB 4 METRES
2·8 METRES
PROPOSED DROPPED KERB
1