
HNT|2013|0013

KEY

1. New External Cavity wall.
2. Windows
3. Rooflights
4. Roof construction

0 2.5 5m

N

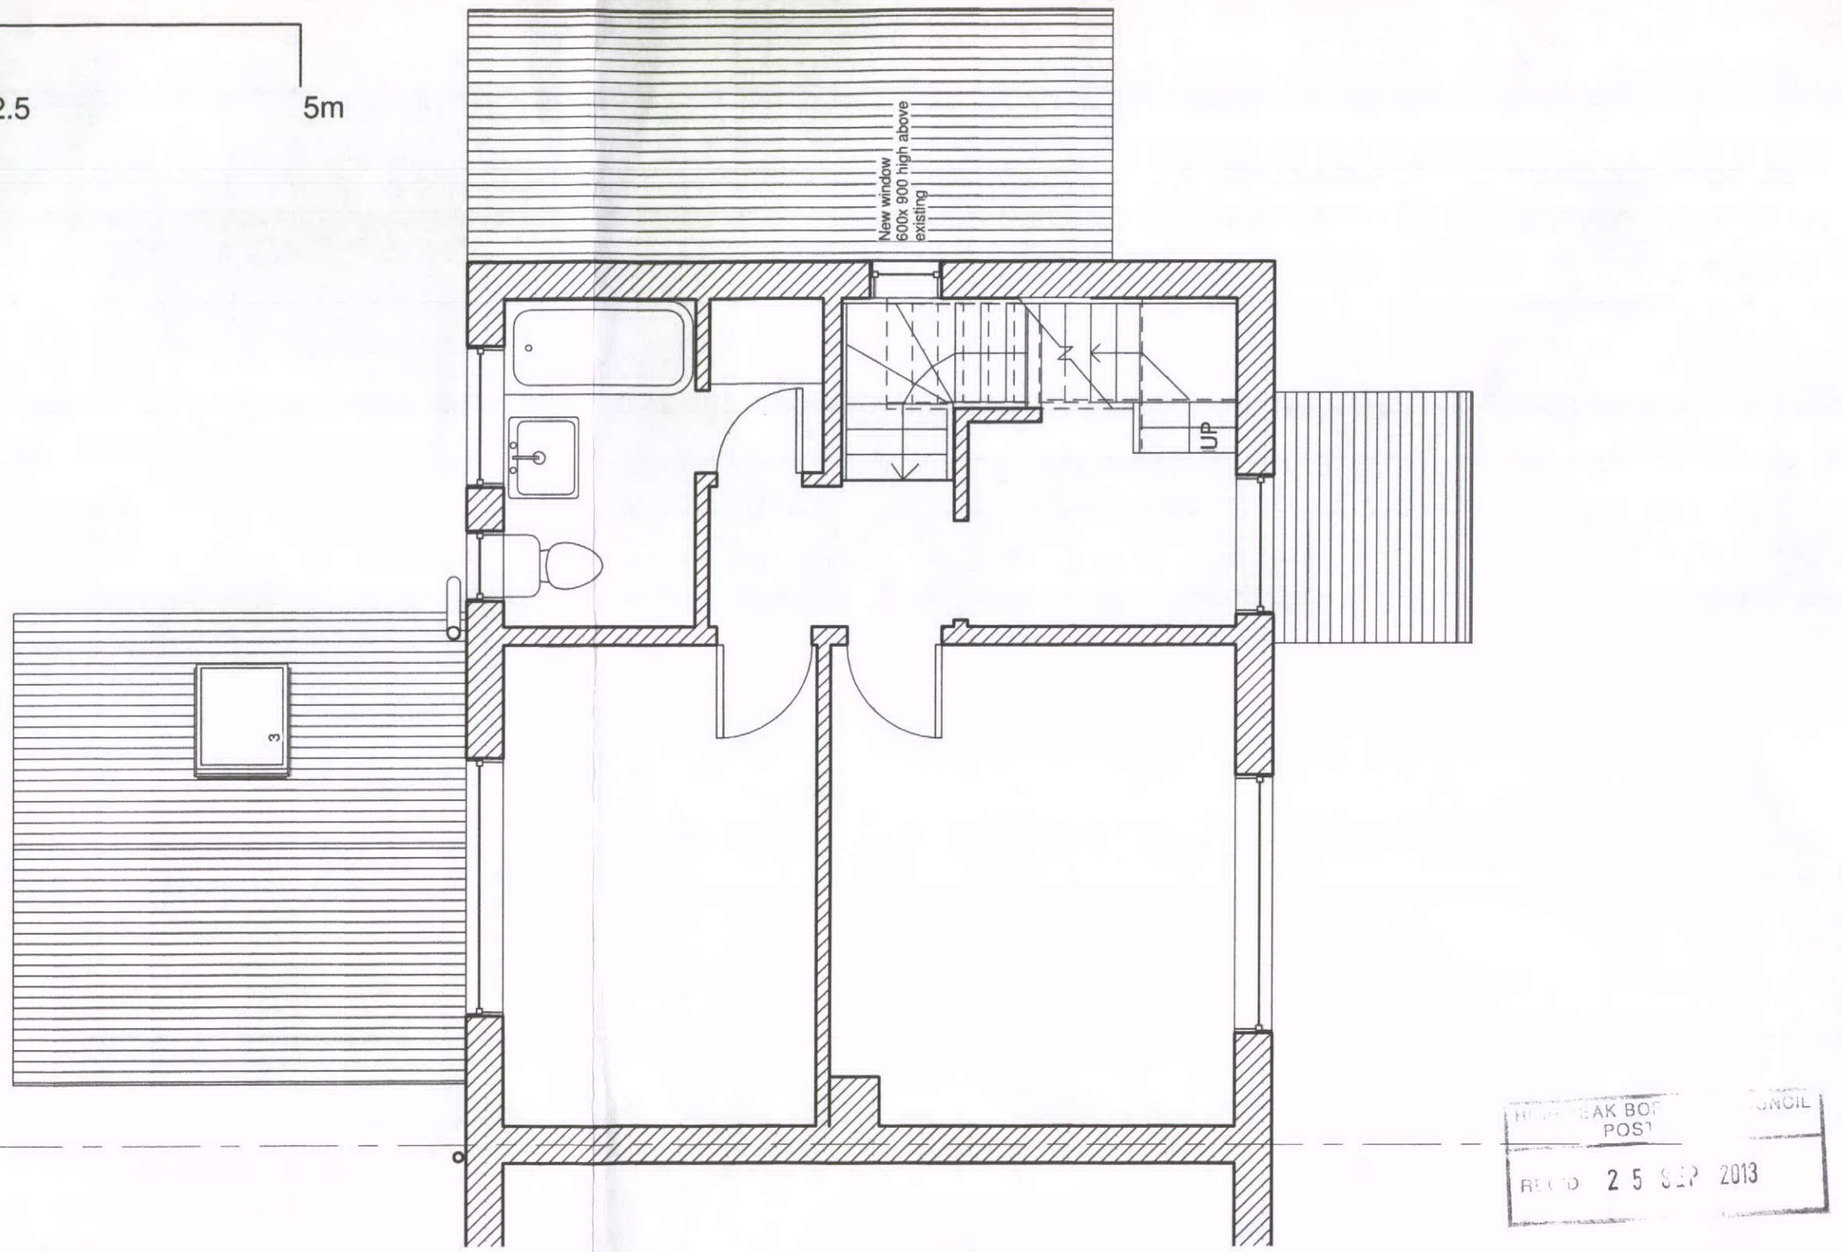

201 - First Proposed

1 : 50

1

PEAK BOR
POST
RECD 25 SEP 2013
NCIL

Poulter Architects ©

61 Low Leighton Road, New Mills, High Peak, SK22 4PJ
07792 116373
info@ poulterarchitects.co.uk
www.poulterarchitects.co.uk

Date	Rev	Revision / author/ checker
17.07.13	A	Extension moved away from boundary. Updated in line with client comments. JNBP

NOTES
The contractor is responsible for checking dimensions, tolerances and references. Verify any discrepancies with the architect before proceeding with the work.
Where an item is covered by drawings of different scales the larger scale drawing is to be worked to.
Do not scale from drawing. Figured dimensions to be worked to in all cases.

Purpose of Issue	Preliminary	**Drwg. no**	062/201	**Rev**	A
Project	89 Marsh Lane	**Drawn**	JNBP	**Checked**	
Drawing	Proposed First Floor	**Scale**	1 : 50 @A3	**Date**	06/21/13

17/07/2013 14:33:21