
HNT|2013|0013

1 East

1 : 50

KEY

1 New External Cavity wall.
2. Windows
3. Rooflights
4. Roof construction
10 Rainwater Goods

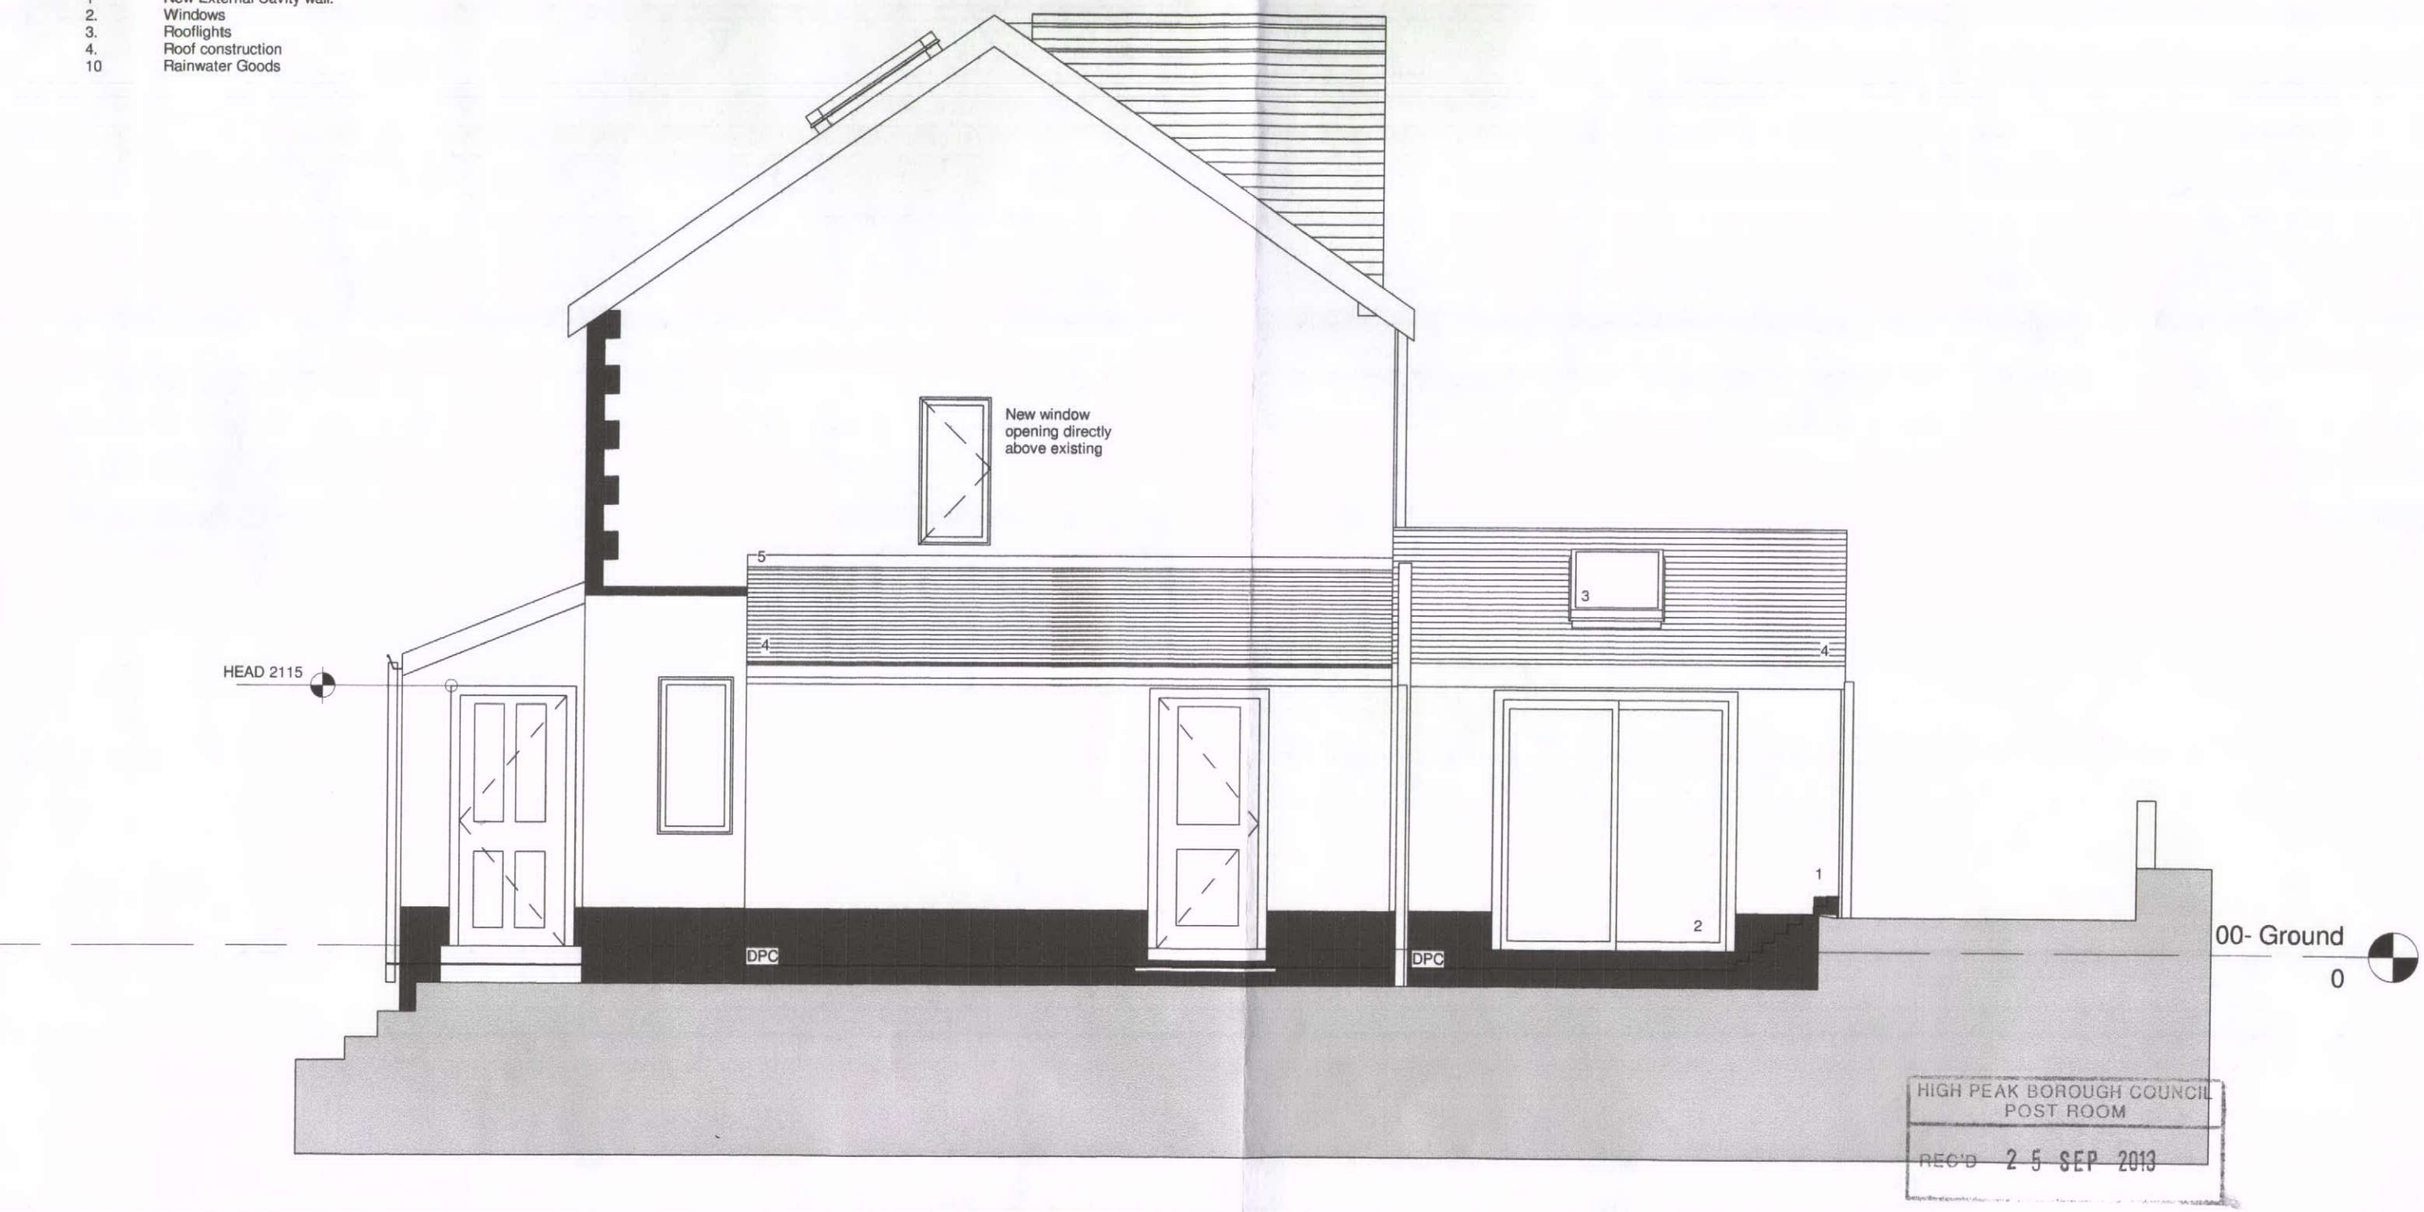

HIGH PEAK BOROUGH COUNCIL
POST ROOM
REC'D 25 SEP 2013

Poulter Architects ©

61 Low Leighton Road, New Mills, High Peak, SK22 4PJ
07792 116373
info@ poulterarchitects.co.uk
www.poulterarchitects.co.uk

Date	Rev	Revision / author/ checker
17.07.13	A	Extension moved away from boundary. Updated in line with client comments. JNBP

NOTES
The contractor is responsible for checking dimensions, tolerances and references. Verify any discrepancies with the architect before proceeding with the work.
Where an item is covered by drawings of different scales the larger scale drawing is to be worked to.
Do not scale from drawing. Figured dimensions to be worked to in all cases.

Purpose of Issue	Preliminary	**Drwg. no**	062/211	**Rev**	A
Project	89 Marsh Lane	**Drawn**	JNBP	**Checked**	
Drawing	Proposed Side Elevation	**Scale**	1 : 50 @A3	**Date**	06/21/13

17/07/2013 14:33:45