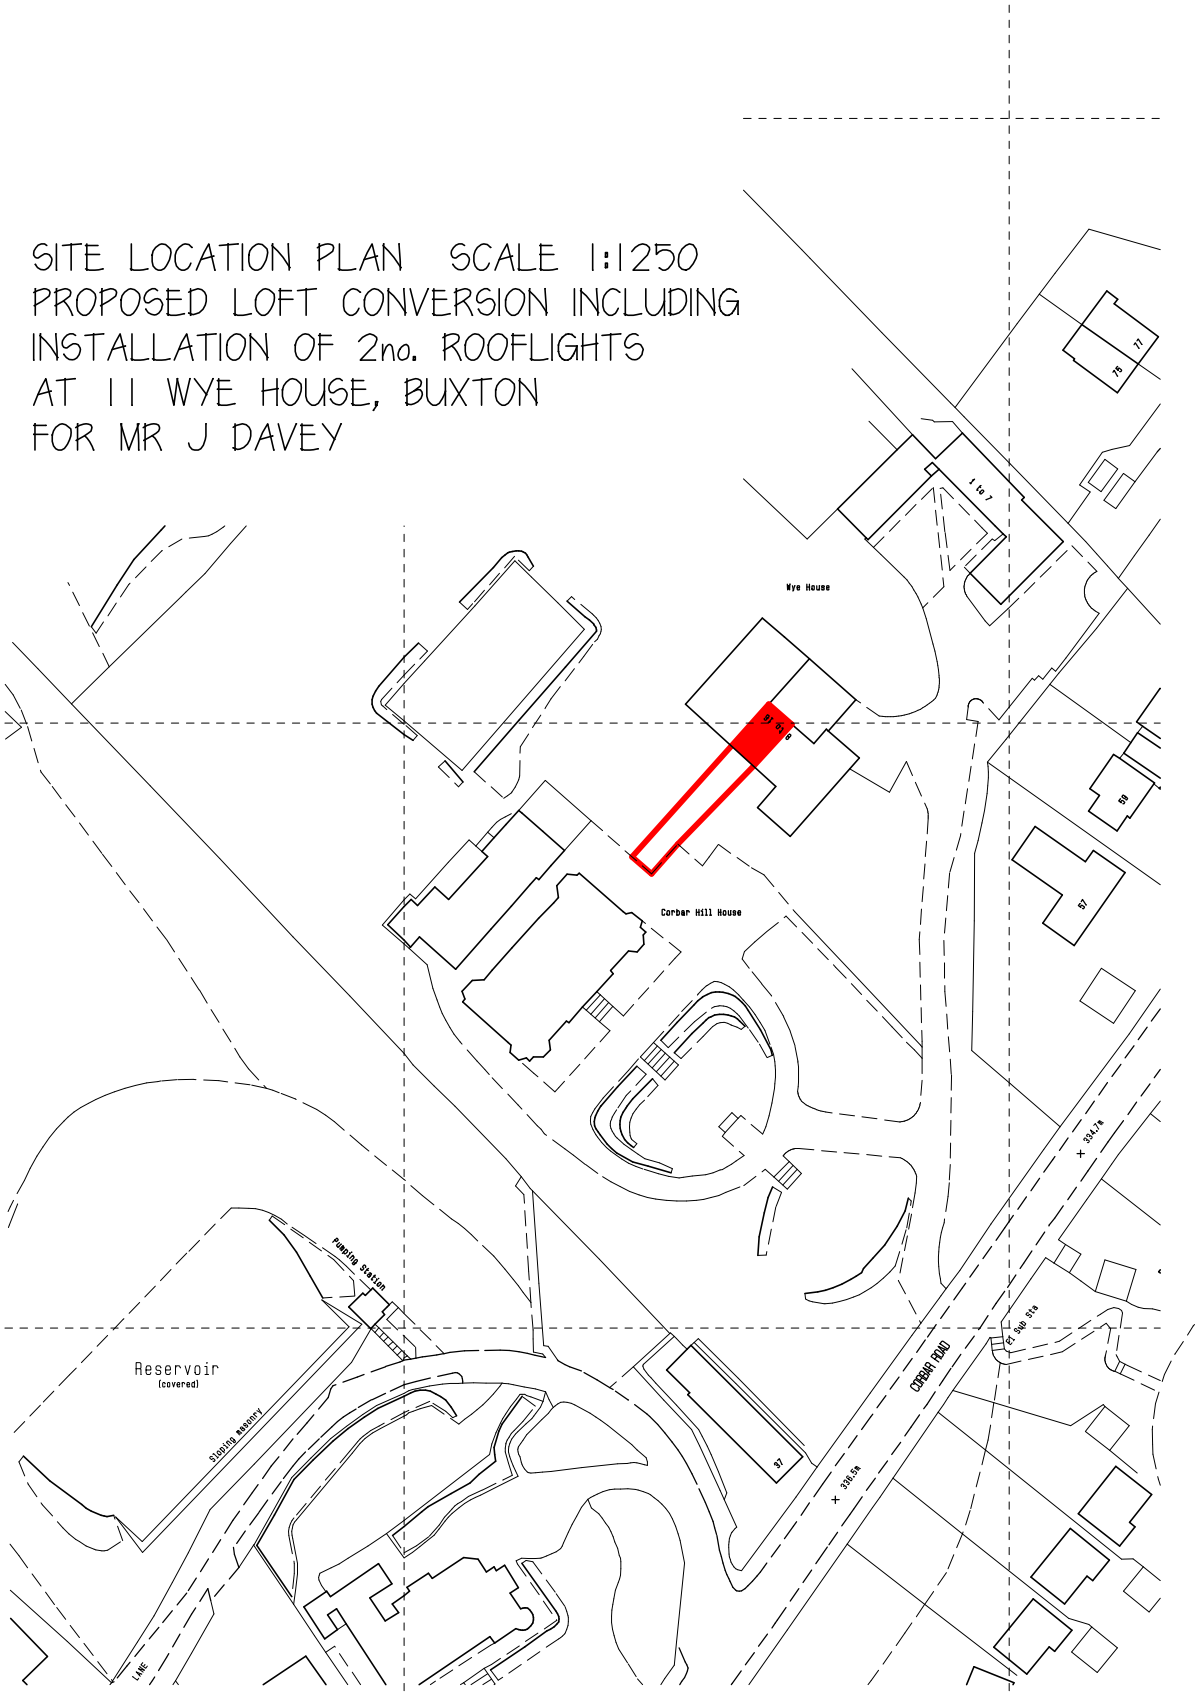
SITE LOCATION PLAN SCALE 1:1250
PROPOSED LOFT CONVERSION INCLUDING
INSTALLATION OF 2no. ROOFLIGHTS
AT 11 WYE HOUSE, BUXTON
FOR MR J DAVEY


Wye House
Corbar Hill House
Pumping Station
Reservoir
(covered)
Sloping Masonry
LANE
CORBAR ROAD
1 to 7
75
77
59
57
97
97
97