
HPK/2013/0521

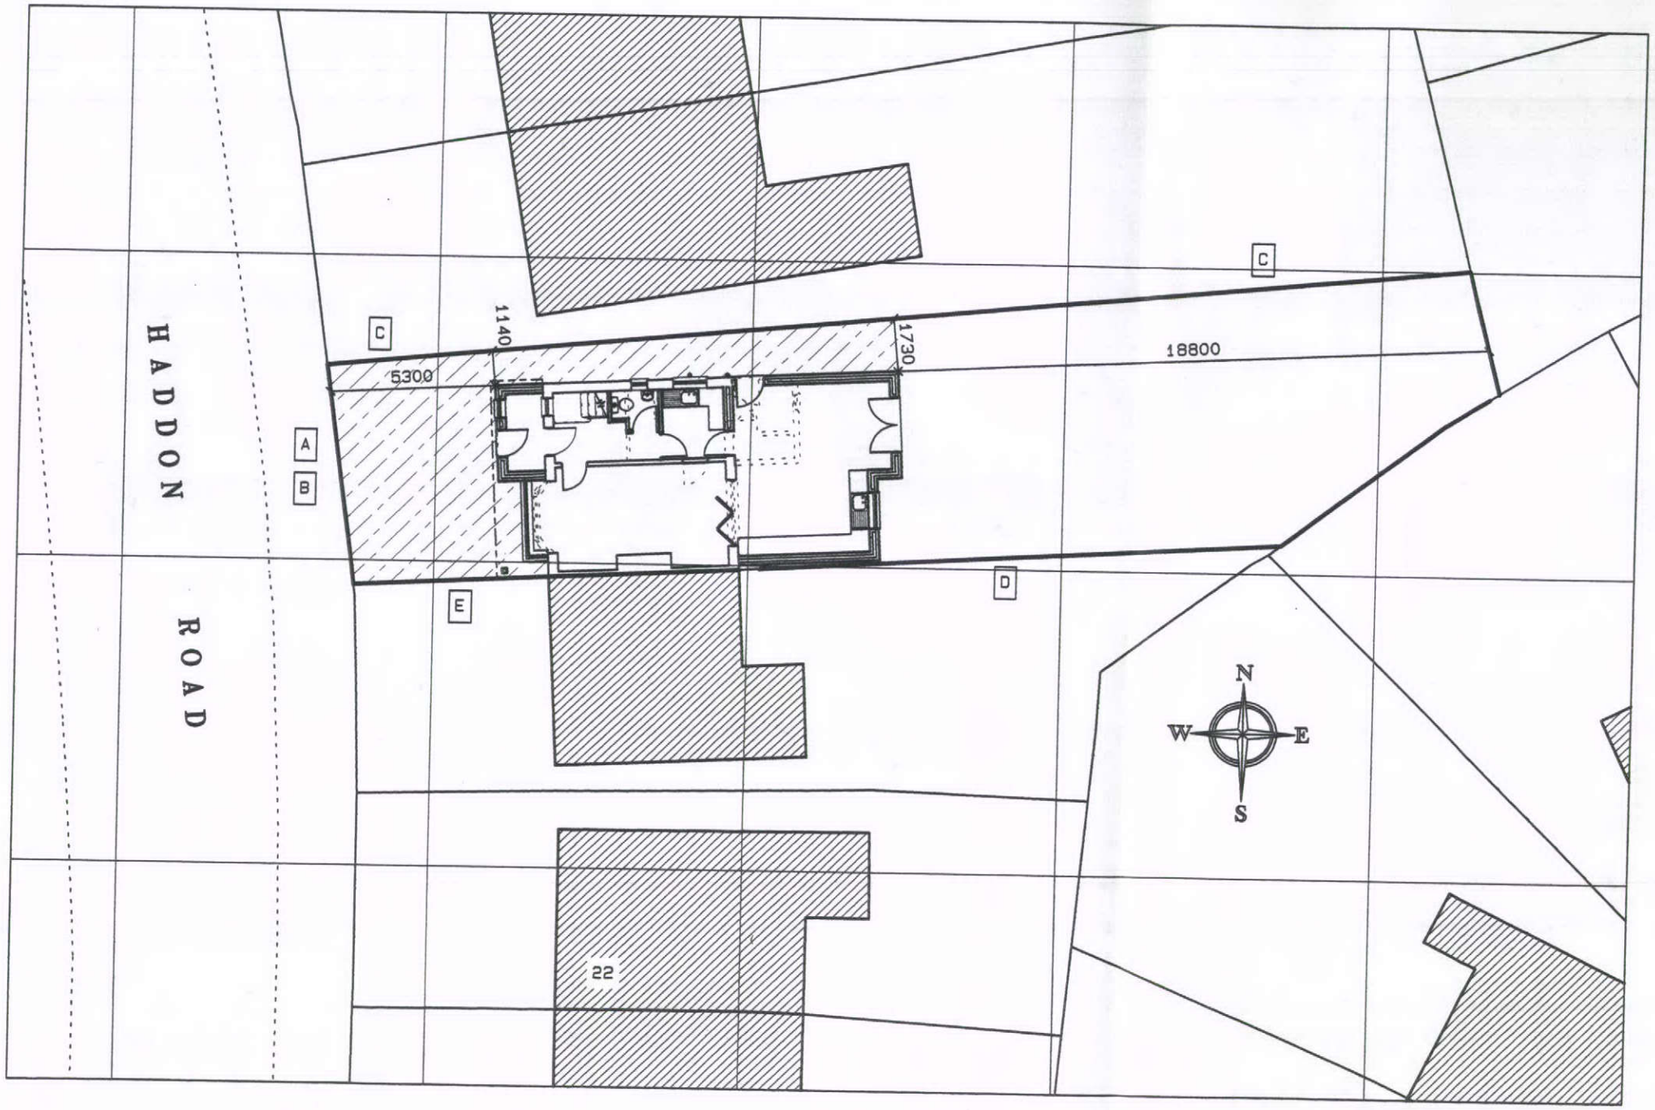

Block Plan (1:200)

Notes:

A. Lightly hatched area indicates existing macadam surface (to remain)

B. No fence/ wall to this elevation.

C. Timber post and close boarded fence.

D. Privet hedge.

E. Concrete post and close boarded fence.

© Copyright 2013 Price Dinsdale Associates Ltd.

PDA GROUP
PRICE DINSDALE ASSOCIATES LIMITED
8, The Quadrant, Buxton
Derbyshire SK17 6AW
Tel. Buxton (01 298) 26 234

Client

Mr M Hill

Job Title

Proposed Extension to 26, Haddon Road, Fairfield, Buxton

Drawing Title

Block Plan

HIGH PEAK
26 SEP 2013
BOROUGH COUNCIL

Scale

1 : 200

Job No	Drawing No	Rev.
1305	04	