

HPK/2013/0511

THIS DRAWING IS NOT TO BE COPIED OR REPRODUCED
WITHOUT THE PRIOR WRITTEN CONSENT OF PLANMART LTD.

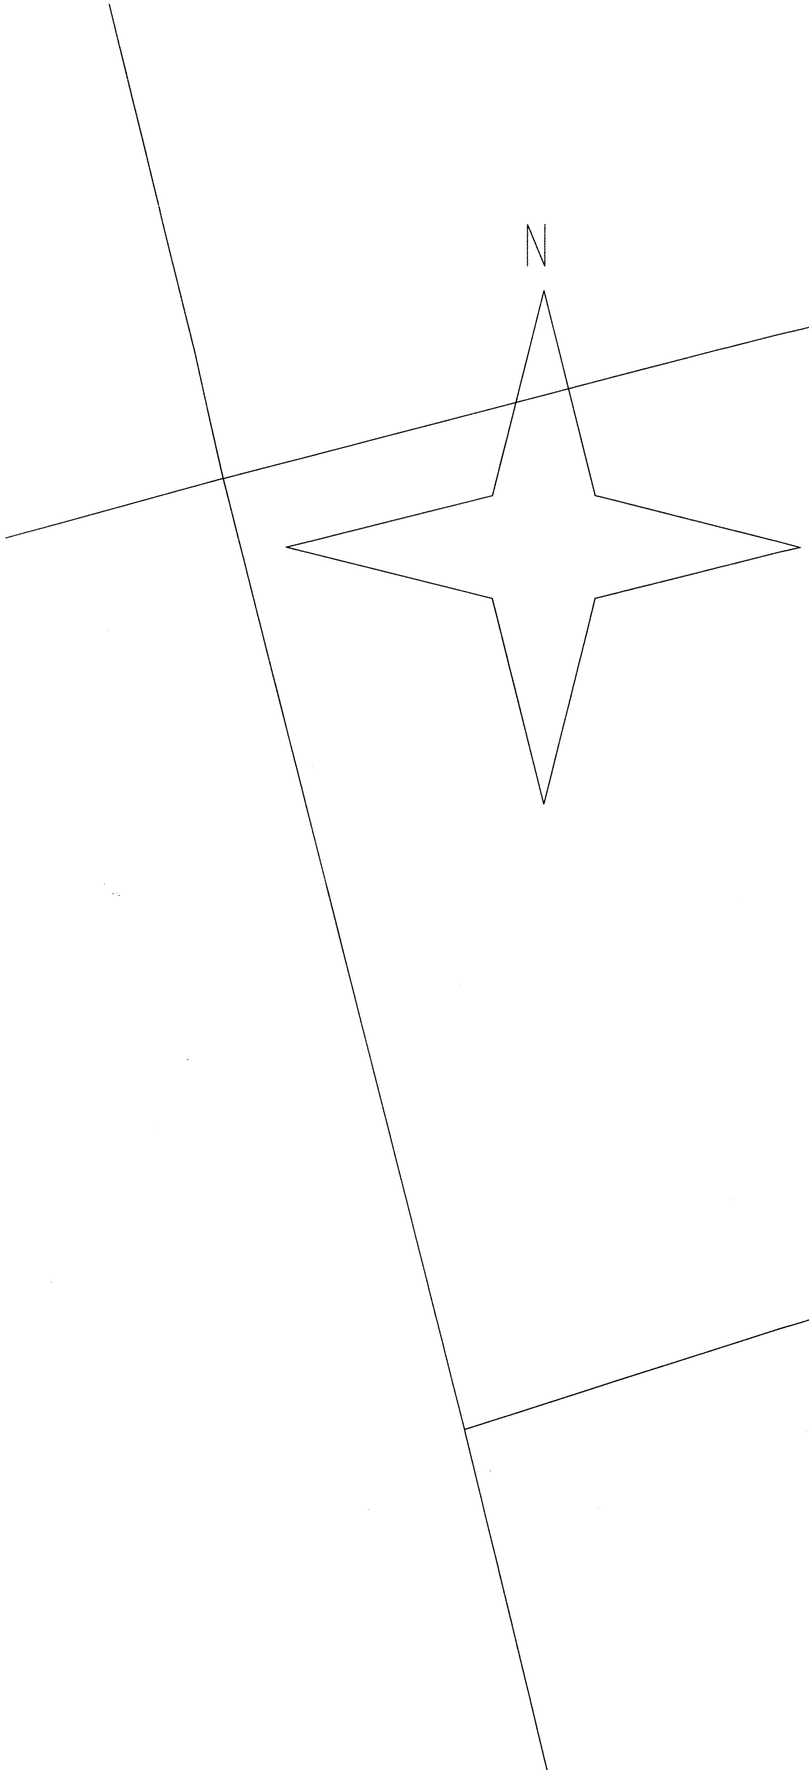

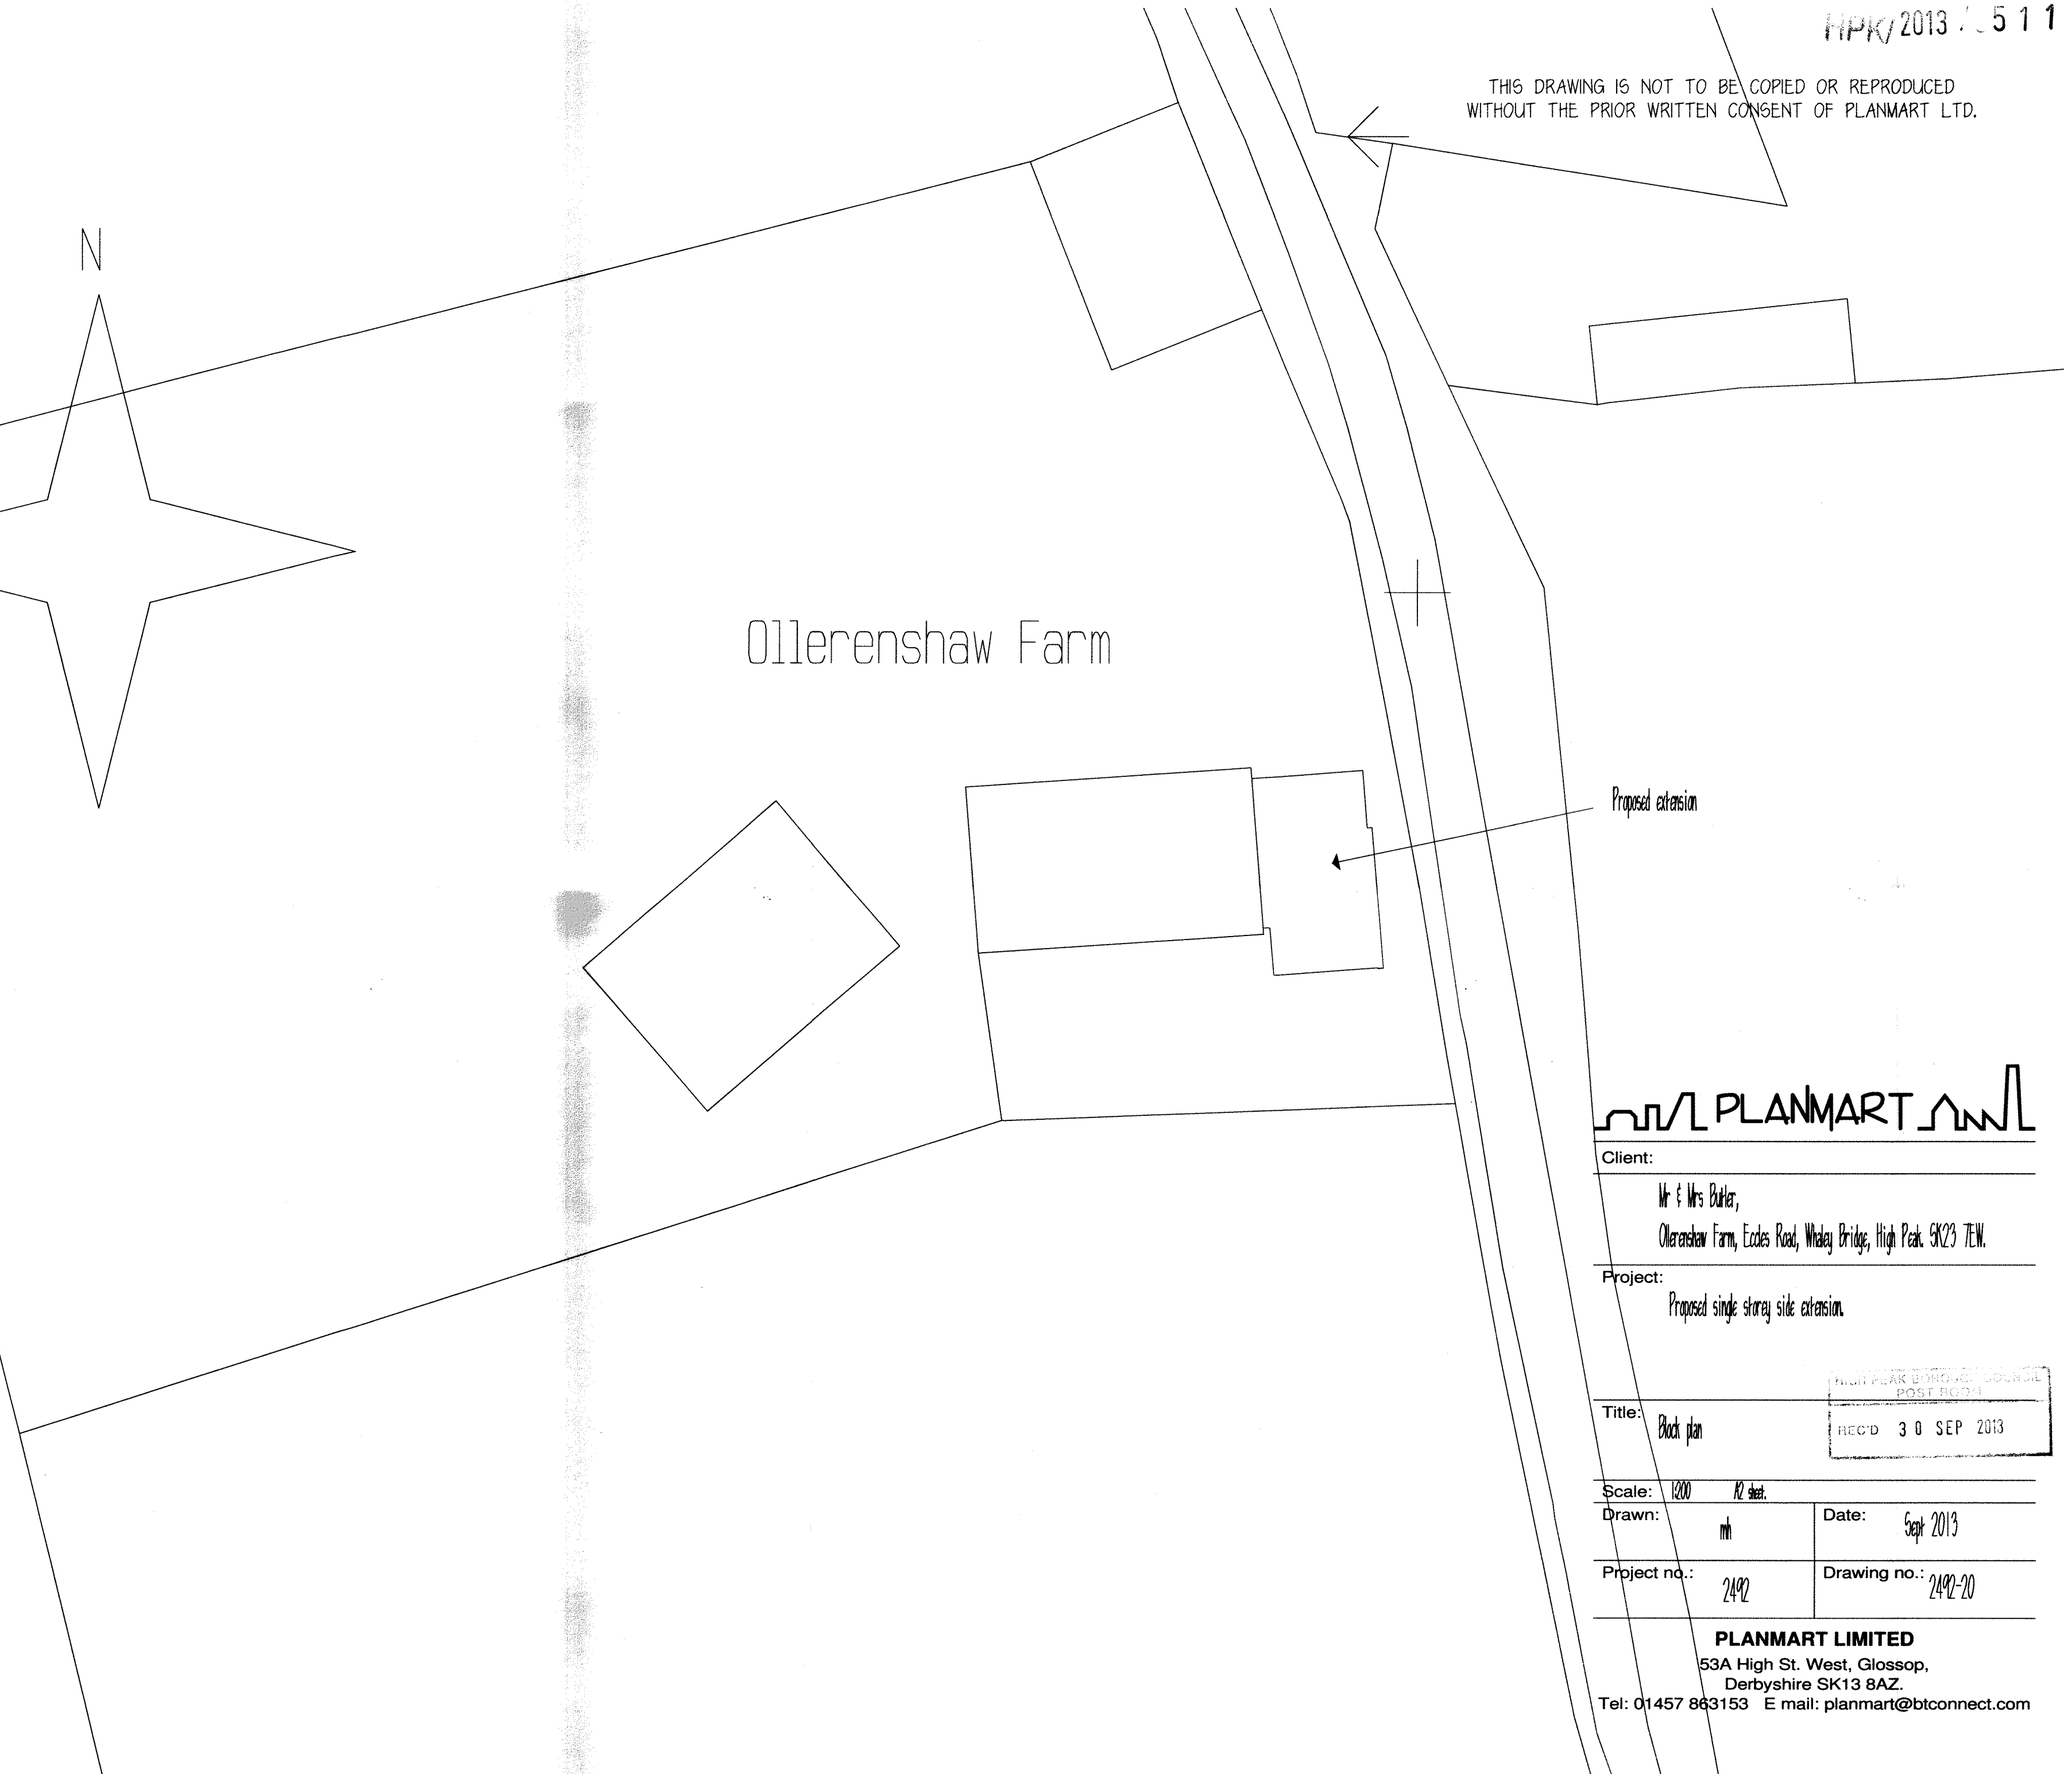

PLANMART

Client:

Mr & Mrs Butler,
Ollerenshaw Farm, Eccles Road, Whaley Bridge, High Peak. SK23 7EW.

Project:

Proposed single storey side extension.

HIGH PEAK BOROUGH COUNCIL
POST ROOM
RECD 30 SEP 2013

Title: Block plan

Scale: 1200 A2 sheet.

Drawn: mh	Date: Sept 2013
Project no.: 2492	Drawing no.: 2492-20

PLANMART LIMITED
53A High St. West, Glossop,
Derbyshire SK13 8AZ.
Tel: 01457 863153 E mail: planmart@btconnect.com