
HPK/2013/0511


THIS DRAWING IS NOT TO BE COPIED OR REPRODUCED
WITHOUT THE PRIOR WRITTEN CONSENT OF PLANMART LTD.

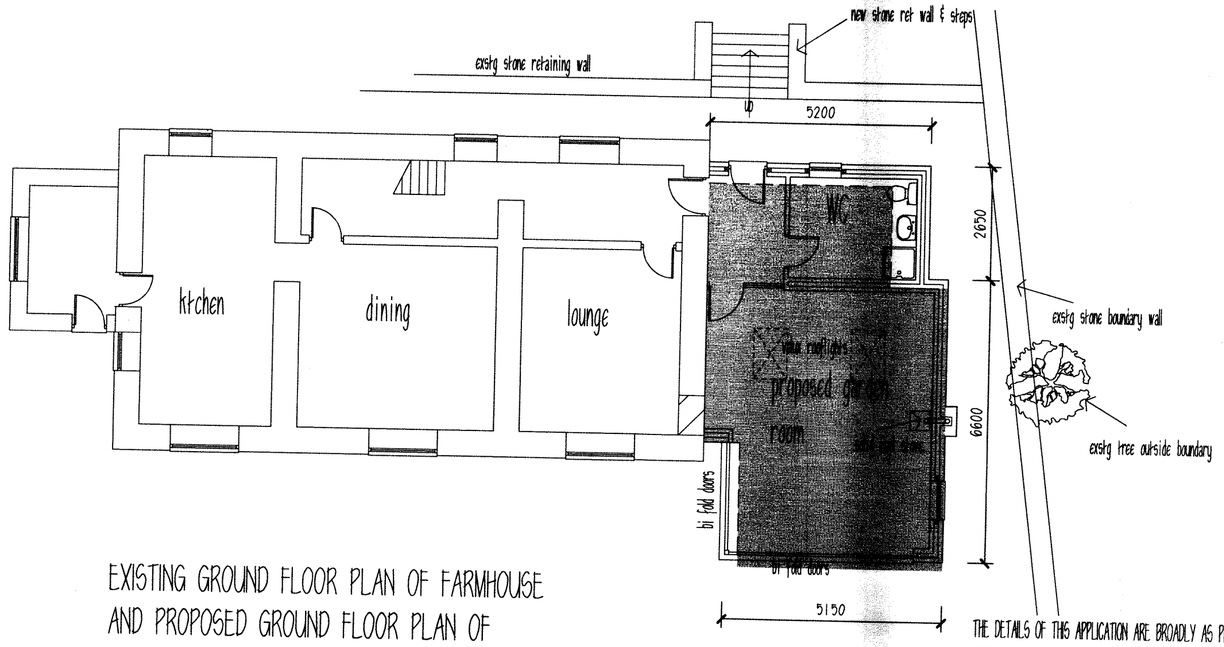


EXISTING GROUND FLOOR PLAN OF FARMHOUSE AND PROPOSED GROUND FLOOR PLAN OF EXTENSION.

THE DETAILS OF THIS APPLICATION ARE BROADLY AS PREVIOUSLY APPROVED IN APPLICATION No. HPK/2010/0249, THE DIFFERENCES BEING:


1 THE ADDITION OF AN EXTERNAL FLUE.
2.THE ADDITION OF STEPS TO THE REAR RETAINING WALL.
3.THE ADDITION OF TWO SMALL CONSERVATION ROOFLIGHTS.
4.SLIGHTLY LARGER FLAT ROOF SECTION OF THE EXTENSION AND CHANGE OF THE FLAT ROOF FROM SEDUM TO EDPM RUBBER MEMBRANE.
THE EXTENT OF THE APPROVED EXTENSION FOOTPRINT IS SHOWN SHADED ON THE GF PLAN.

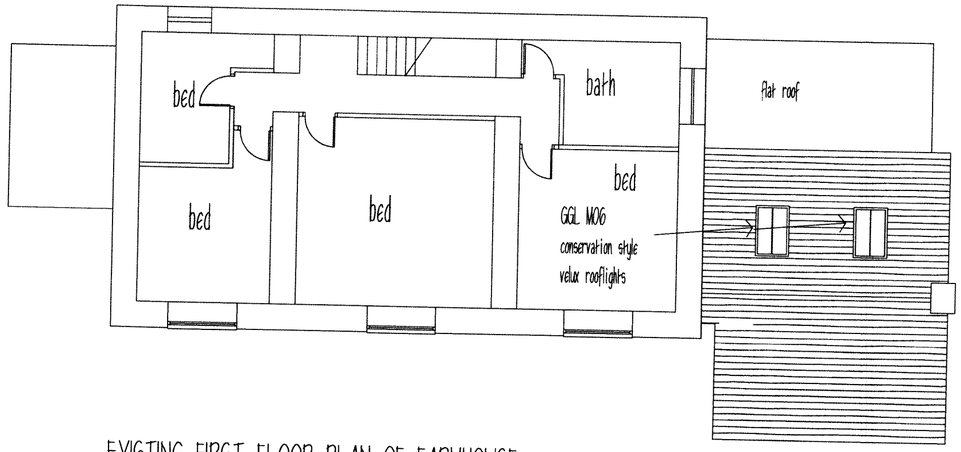


EXISTING FIRST FLOOR PLAN OF FARMHOUSE AND PROPOSED ROOF PLAN OF EXTENSION.

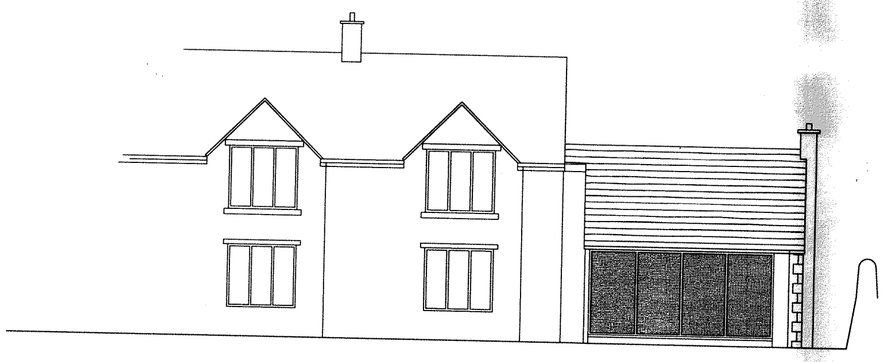


PROPOSED SOUTH ELEVATION.

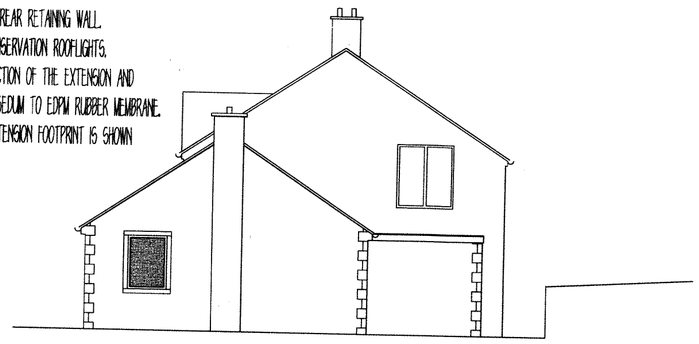

PROPOSED EAST ELEVATION.

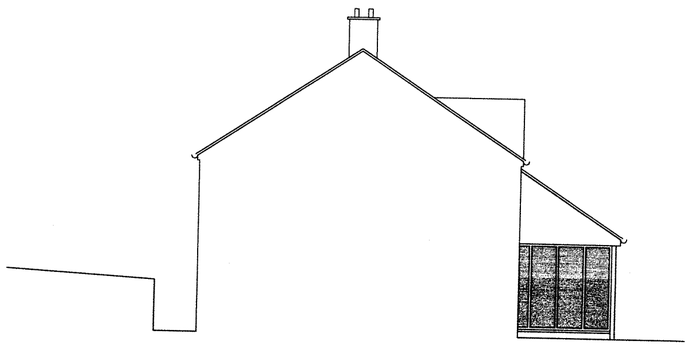

PROPOSED WEST ELEVATION.

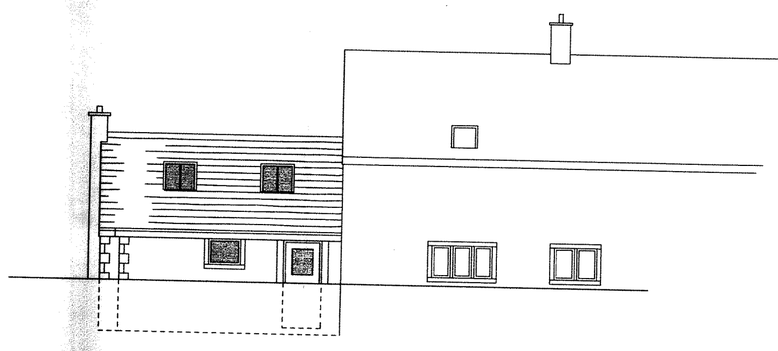

PROPOSED NORTH ELEVATION.

REVISIONS:
A. Tree added. 10.6.13.
B. General amendments. 7.8.2013.
C. Velux rooflights added. 12.9.2013.
D. Existg Floor plans added. 19.9.2013.

PLANMART

Client:
Mr & Mrs Butler,
Ollerenshaw Farm, Eccles Road, Whaley Bridge, High Peak. SK23 7EW.

Project:
Proposed single storey side extension.

HIGH PEAK BOROUGH COUNCIL
POST ROOM
RECD 30 SEP 2013

Title:
Proposed plan and elevations.

Scale: 1:100 A2 sheet.

Drawn: MH	Date: April 2013
Project no.: 2492	Drawing no.: 2492-10

PLANMART LIMITED
53A High St. West, Glossop,
Derbyshire SK13 8AZ.
Tel: 01457 863153 E mail: planmart@btconnect.com