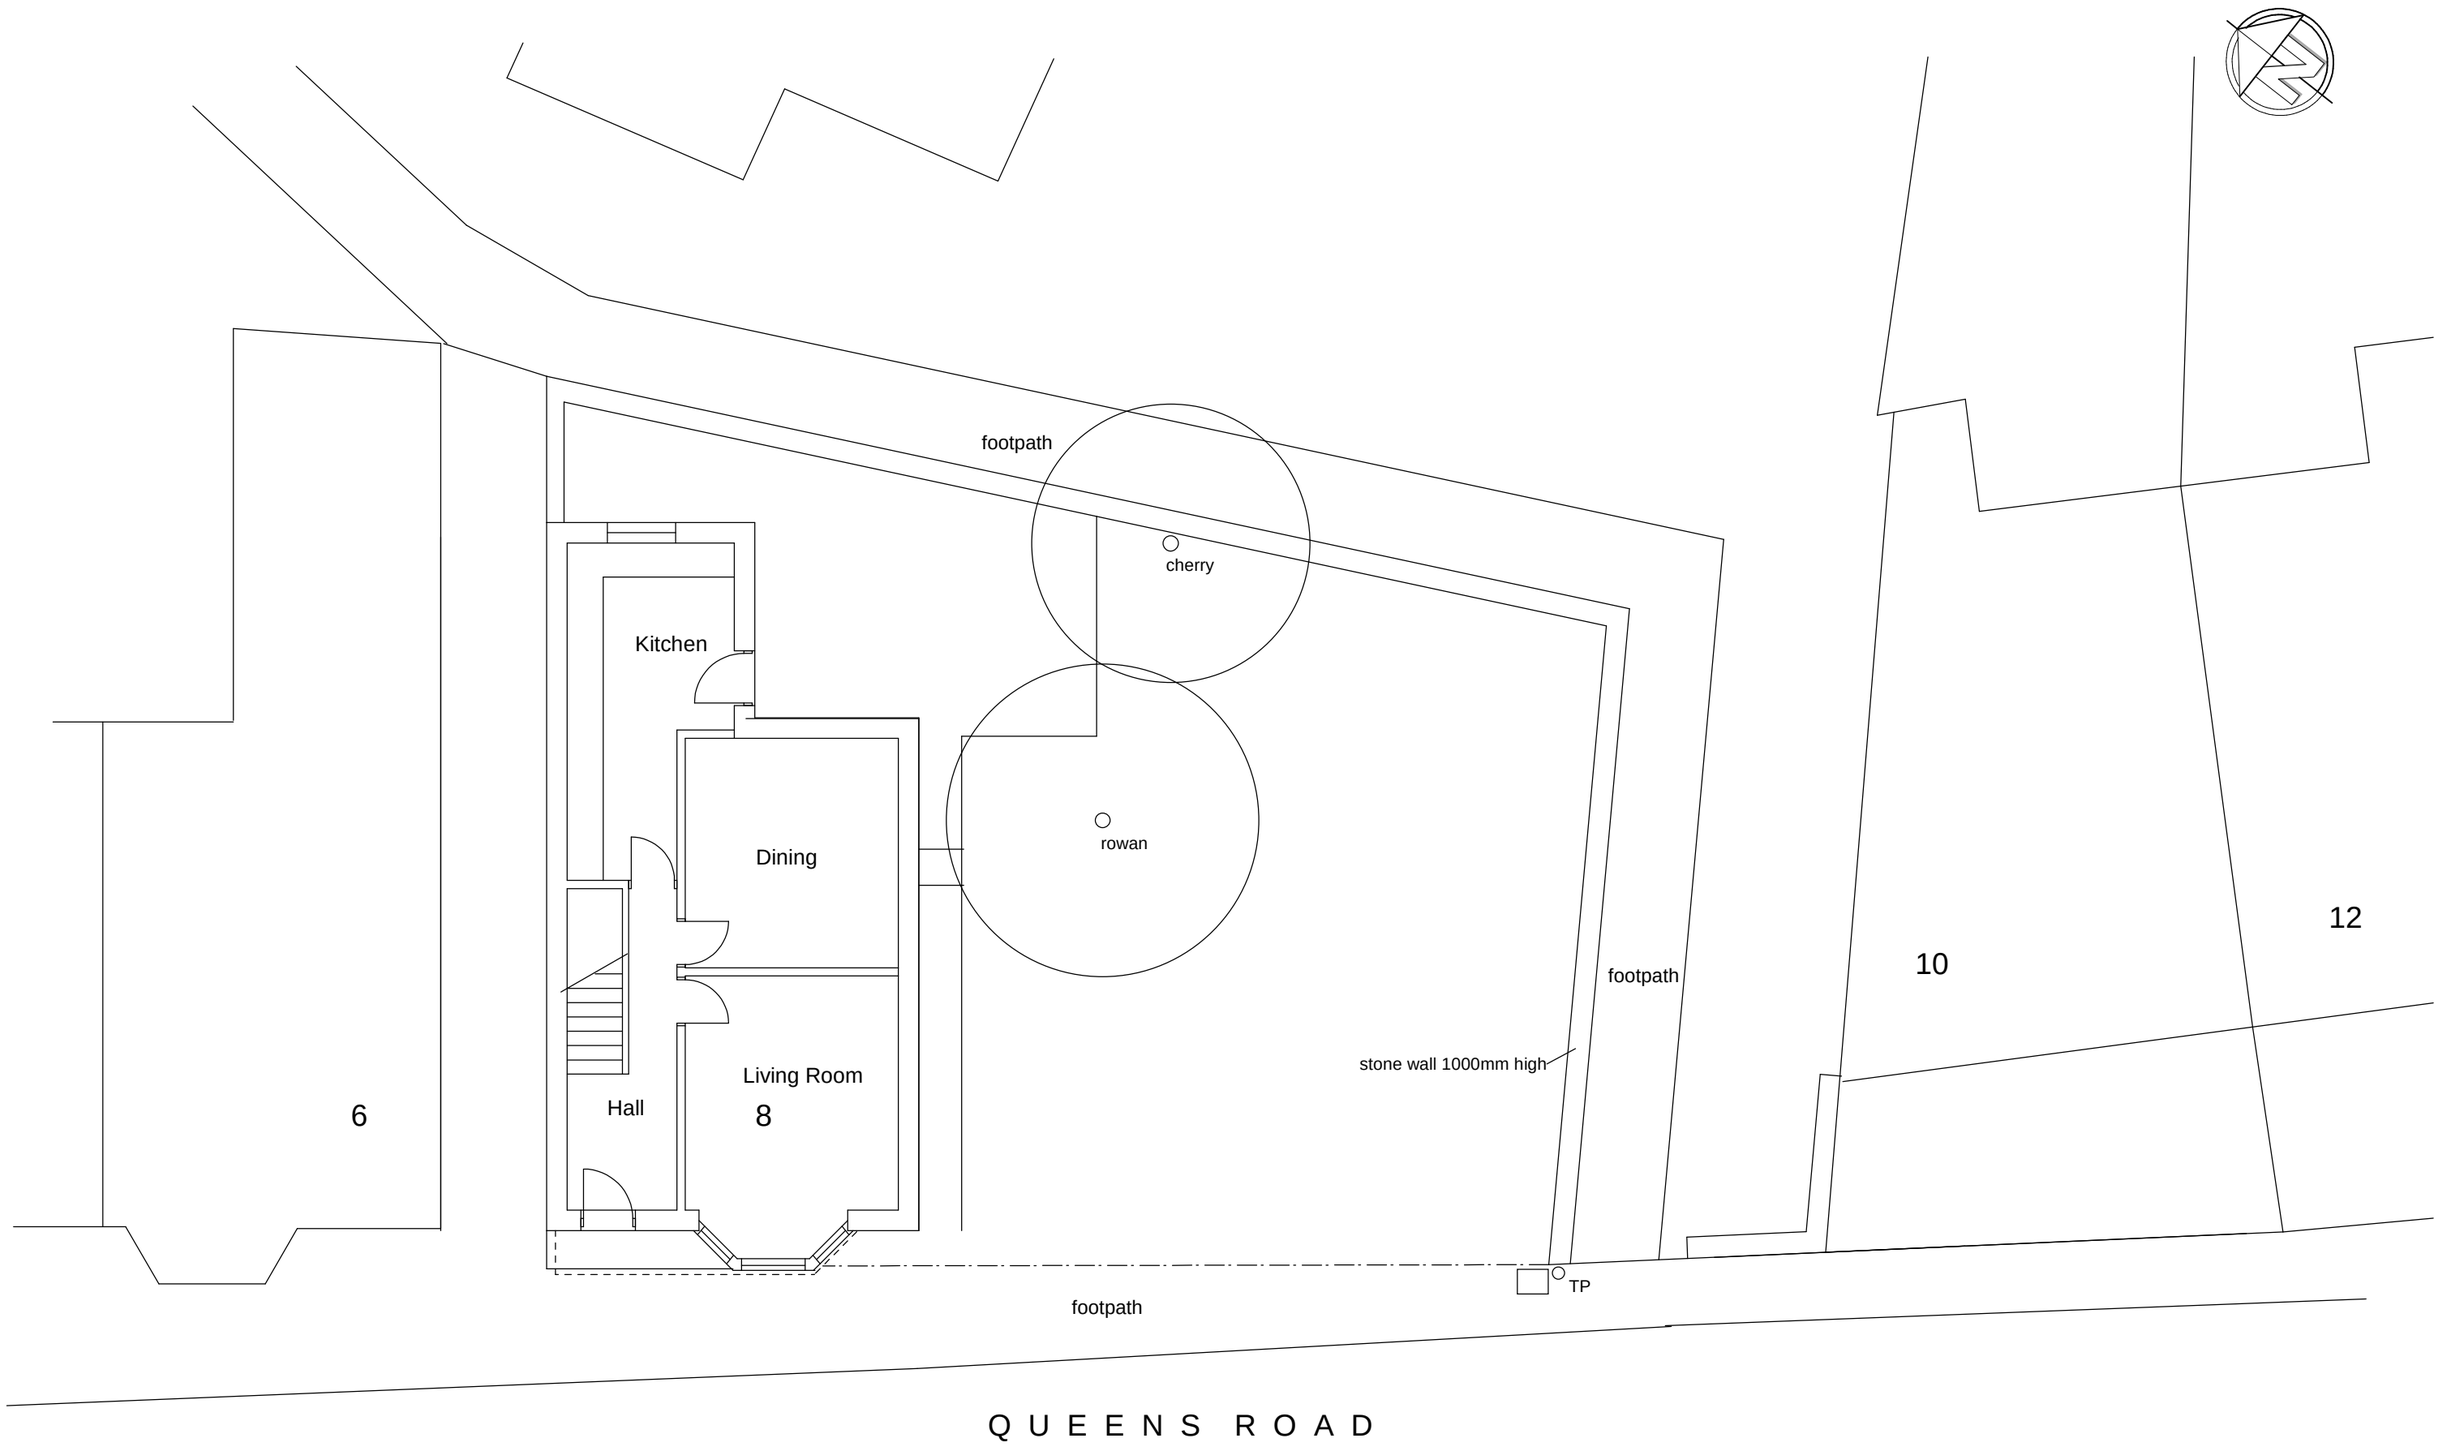

G R O U N D F L O O R P L A N

Barrie Jones
ARCHITECTS
70 Fence Avenue Macclesfield Cheshire SK10 1LT
Tel/Fax 01625 617940 e-mail: bj.architects@btinternet.com

MR J SWAN
8 Queens Road, Buxton
Site Plan As Existing

0 1 2 4M

scale: 1/100 @ A3
date: 16.8.13

Drawing No Rev
SWA13SK17 / 01