HPK/2013/0498

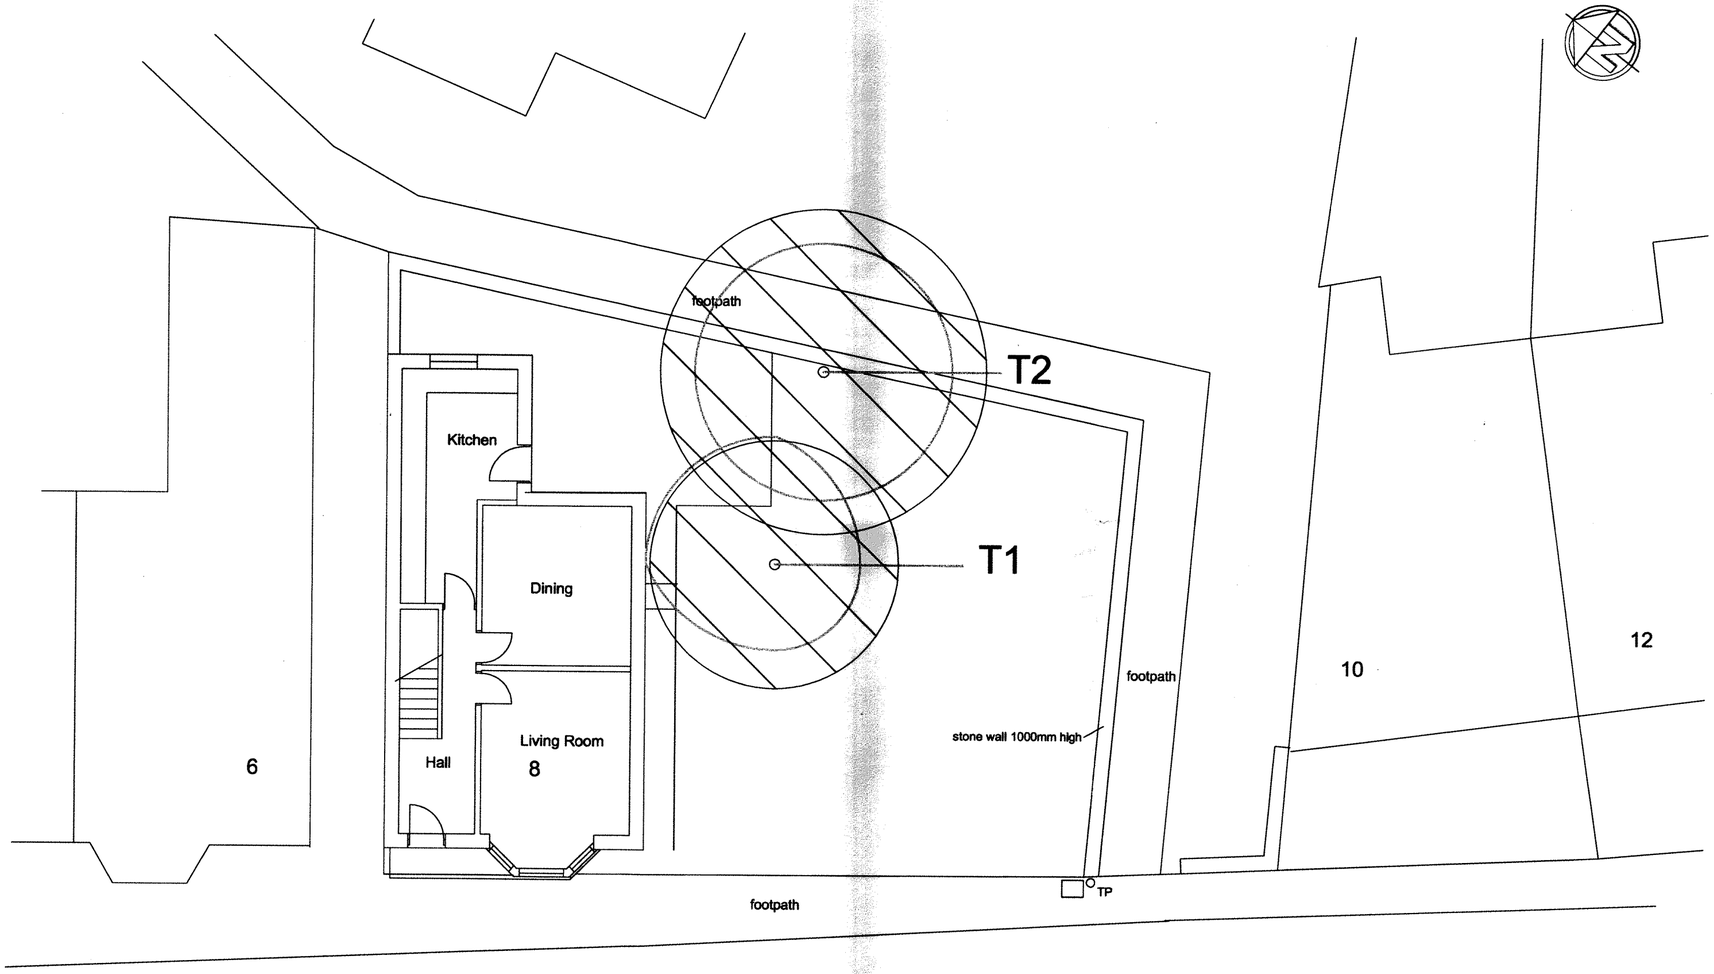

GROUND FLOOR PLAN

KEY

ROOT PROTECTION AREA

CATEGORY A

CATEGORY B

CATEGORY C

CATEGORY U

No dimension to be scaled from this drawing
© Copyright reserved

Date

Rev

Landscape Architecture
Arboricultre

1st Floor, Building2
Wharf Business Centre
Lower Wharf Street
Ashton-under-Lyne
Lancs OL6 7PB

Tel: 0161-308 3765
E-mail: info@trevorbridge.co.uk

Project
NO. 8 QUEENS ROAD
BUXTON
MR. J. SWAN

Title
TREE SURVEY AND ROOT PROTECTION AREAS

Date	Scale(s)	Dwg no	Rev
SEP 13	1:100 @A2	4573.01	

Dwn	Chkd
FW	DG

HIGH PEAK BOROUGH COUNCIL
POST ROOM
REC'D 25 SEP 2013