EXISTING FRONT ELEVATION

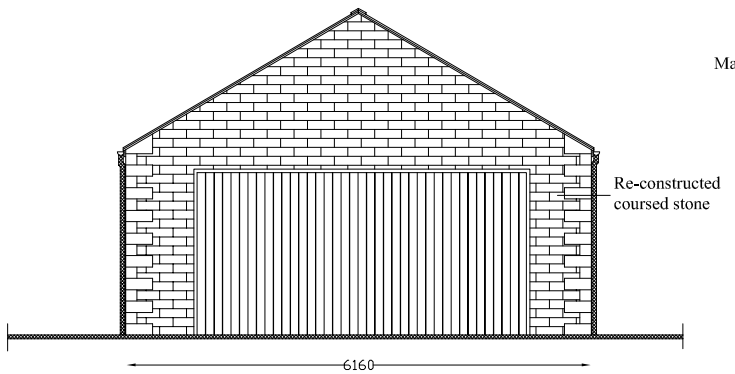

EXISTING SIDE (WEST) ELEVATION



EXISTING REAR ELEVATION

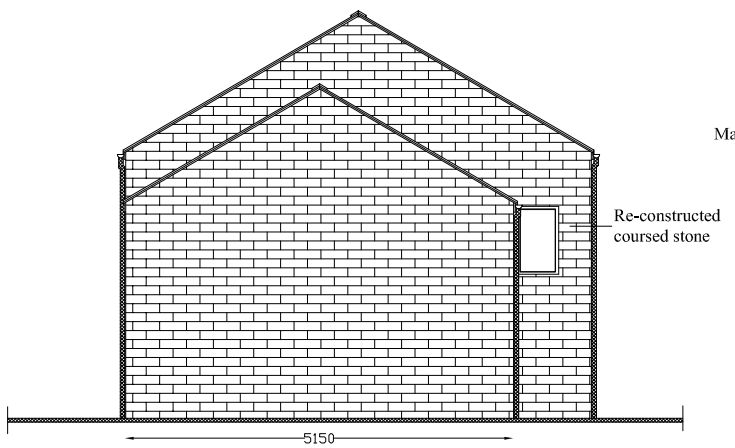

EXISTING SIDE (EAST) ELEVATION

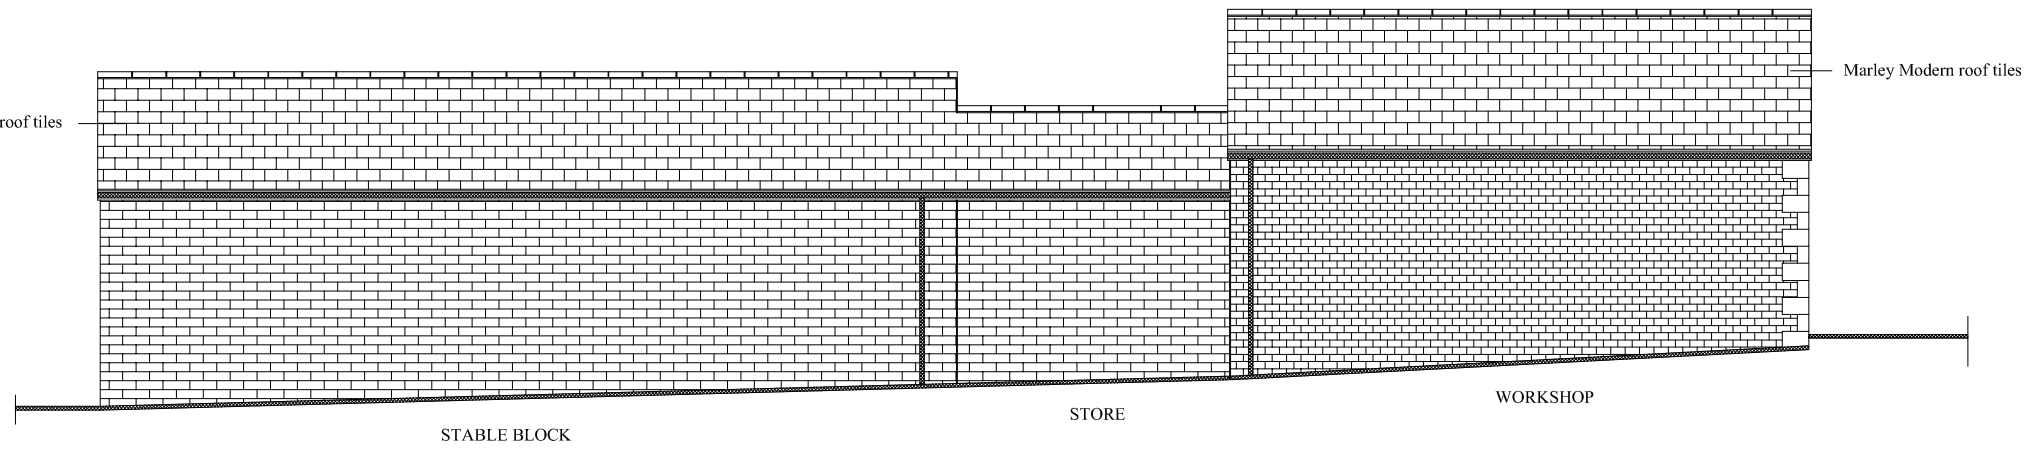

SCALE 1:100

DRAWING NO. 03