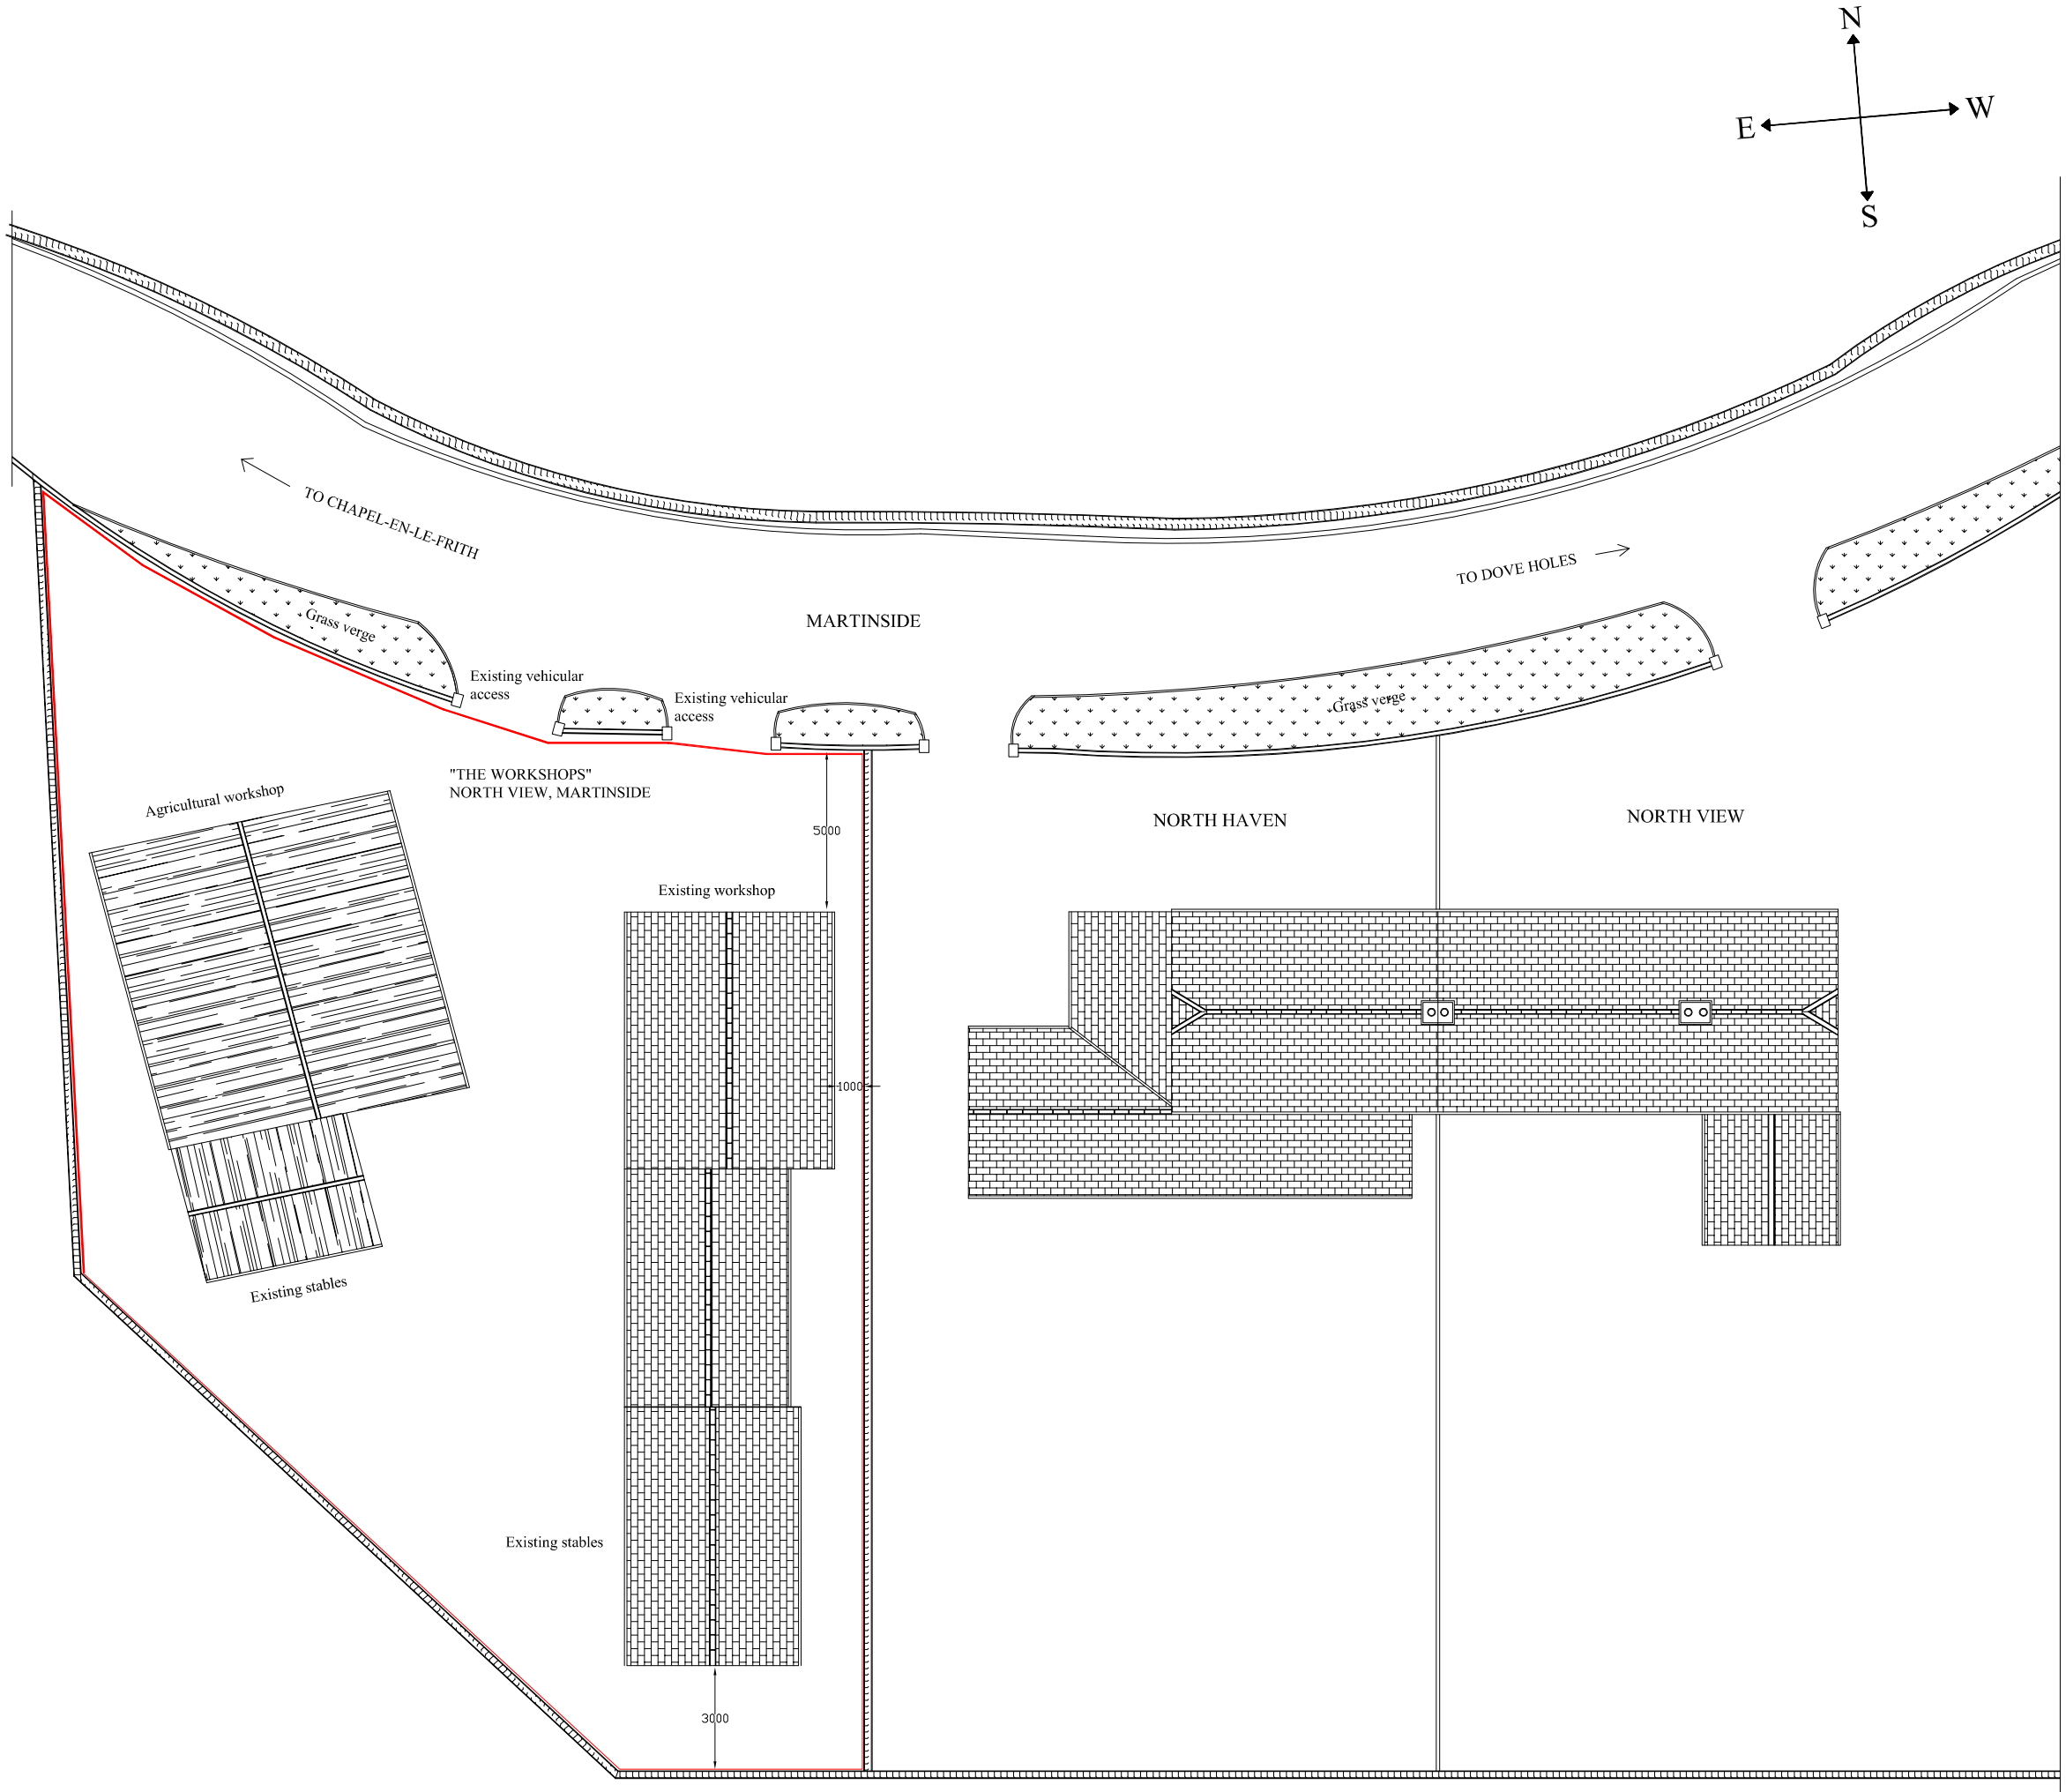

EXISTING SITE PLAN

BOUNDARY OF SITE

PROPOSED CONVERSION OF WORKSHOP AND IMPLEMENT STORE TO HOLIDAY COTTAGE
at
"THE WORKSHOPS",
NORTH VIEW,
MARTINSIDE,
CHAPEL-EN-LE-FRITH,
HIGH PEAK
for
MR. K. MILLER.

SCALE 1:200

DRAWING NO. 01