
Opening Hours	
Monday	09:00am - 5:00pm
Tuesday	09:00am - 5:00pm
Wednesday	09:30am - 5:00pm
Thursday	09:00am - 5:00pm
Friday	09:00am - 5:00pm
Saturday	09:00am - 12:00pm
Sunday	CLOSED
Branch phone number:	01298 300 131

N.B. This drawing has been prepared by use of site photographs only and/or restricted site dimensions.
DO NOT SCALE FROM THIS DRAWING



EXISTING ELEVATION

1No. BESPOKE 650mm HIGH
STAND ALONE NON-ILLUMINATED
BLUE BRANDMARK

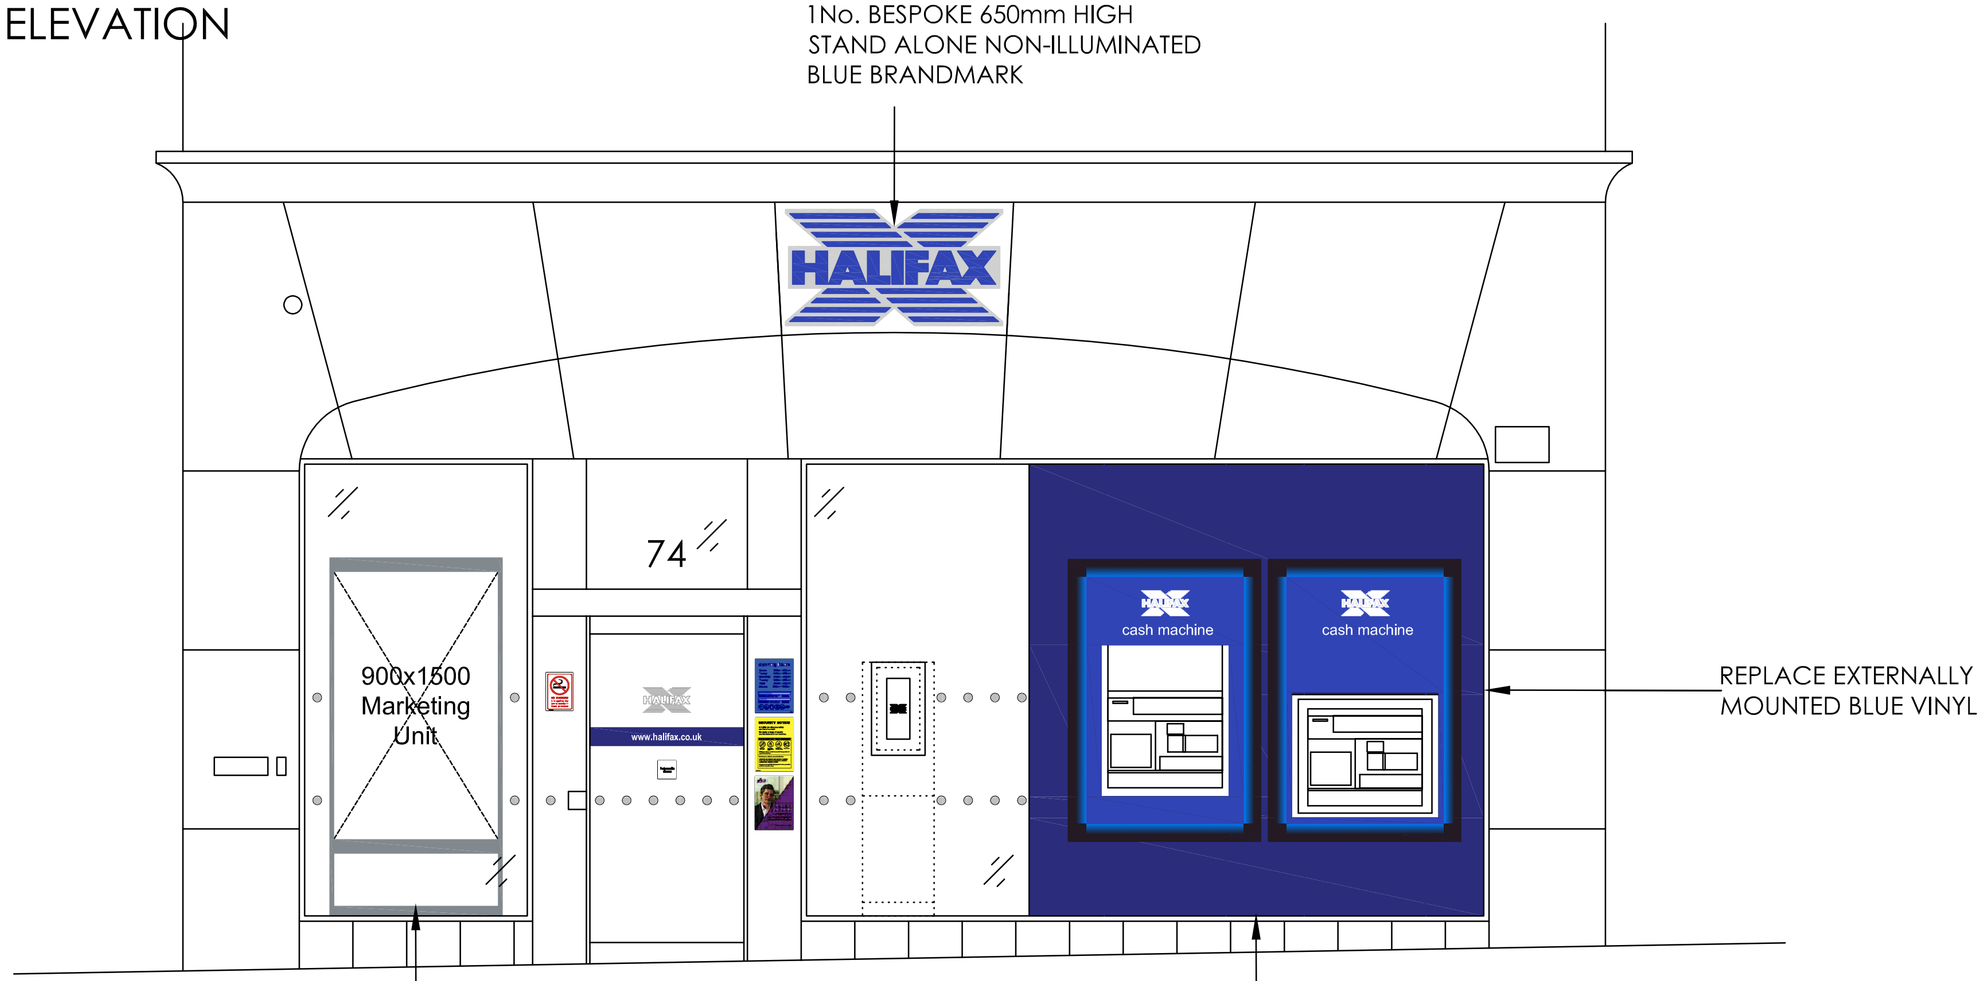

REPLACE EXTERNALLY
MOUNTED BLUE VINYL

PROPOSED ELEVATION

1No. NEW 900x1500mm WINDOW
MARKETING UNIT TO BE SUPPLIED

2No. NEW NON-
ILLUMINATED FULL WIDTH
ATM COLLARS.

SCALE

0m 1m 2m 3m 4m 5m 6m 7m 8m 9m 10m

EXISTING & PROPOSED ELEVATIONS

REV	DATE	REVISION	INITIALS

LLOYDS BANKING GROUP

ALL DIMENSIONS TO BE VERIFIED PRIOR TO COMMENCING WORK. DRAWING TO BE READ IN CONJUNCTION WITH PROJECT SPECIFICATIONS.

THIS DRAWING IS THE PROPERTY OF LLOYDS BANKING GROUP AND COPYRIGHT IS RESERVED BY THEM. THE DRAWING IS ISSUED ON CONDITION THAT IT IS NOT COPIED OR DISCLOSED BY OR TO ANY UNAUTHORISED PERSONS WITHOUT PRIOR CONSENT IN WRITING TO LLOYDS BANKING GROUP - GROUP PROPERTY. ALL MODIFIED DRAWINGS SHOULD BE RETURNED TO LLOYDS BANKING GROUP.

GROUP **PROPERTY**

BRISTOL - PO Box 112, Canons House, Canons Way, BRISTOL, BS99 7LB
EDINBURGH -Sighthill South, 12 Bankhead Crossway South, EDINBURGH, EH11 4EN
HALIFAX - Trinity Road, HALIFAX, West Yorkshire, HX1 2RG

PROJECT ADDRESS	SCALE
Halifax 74 Spring Gardens Buxton SK17 6DL	A1 - 1:25 A3 - 1:50
DRAWING DESCRIPTION	DATE
Front Elevations Existing and Proposed	30/07/2013
	DRAWN BY
	HI - JDB
DRAWING NUMBER	REVISION
50960798-AR01-E1-0202	A