HPK/2013/0544

Scale 1:200

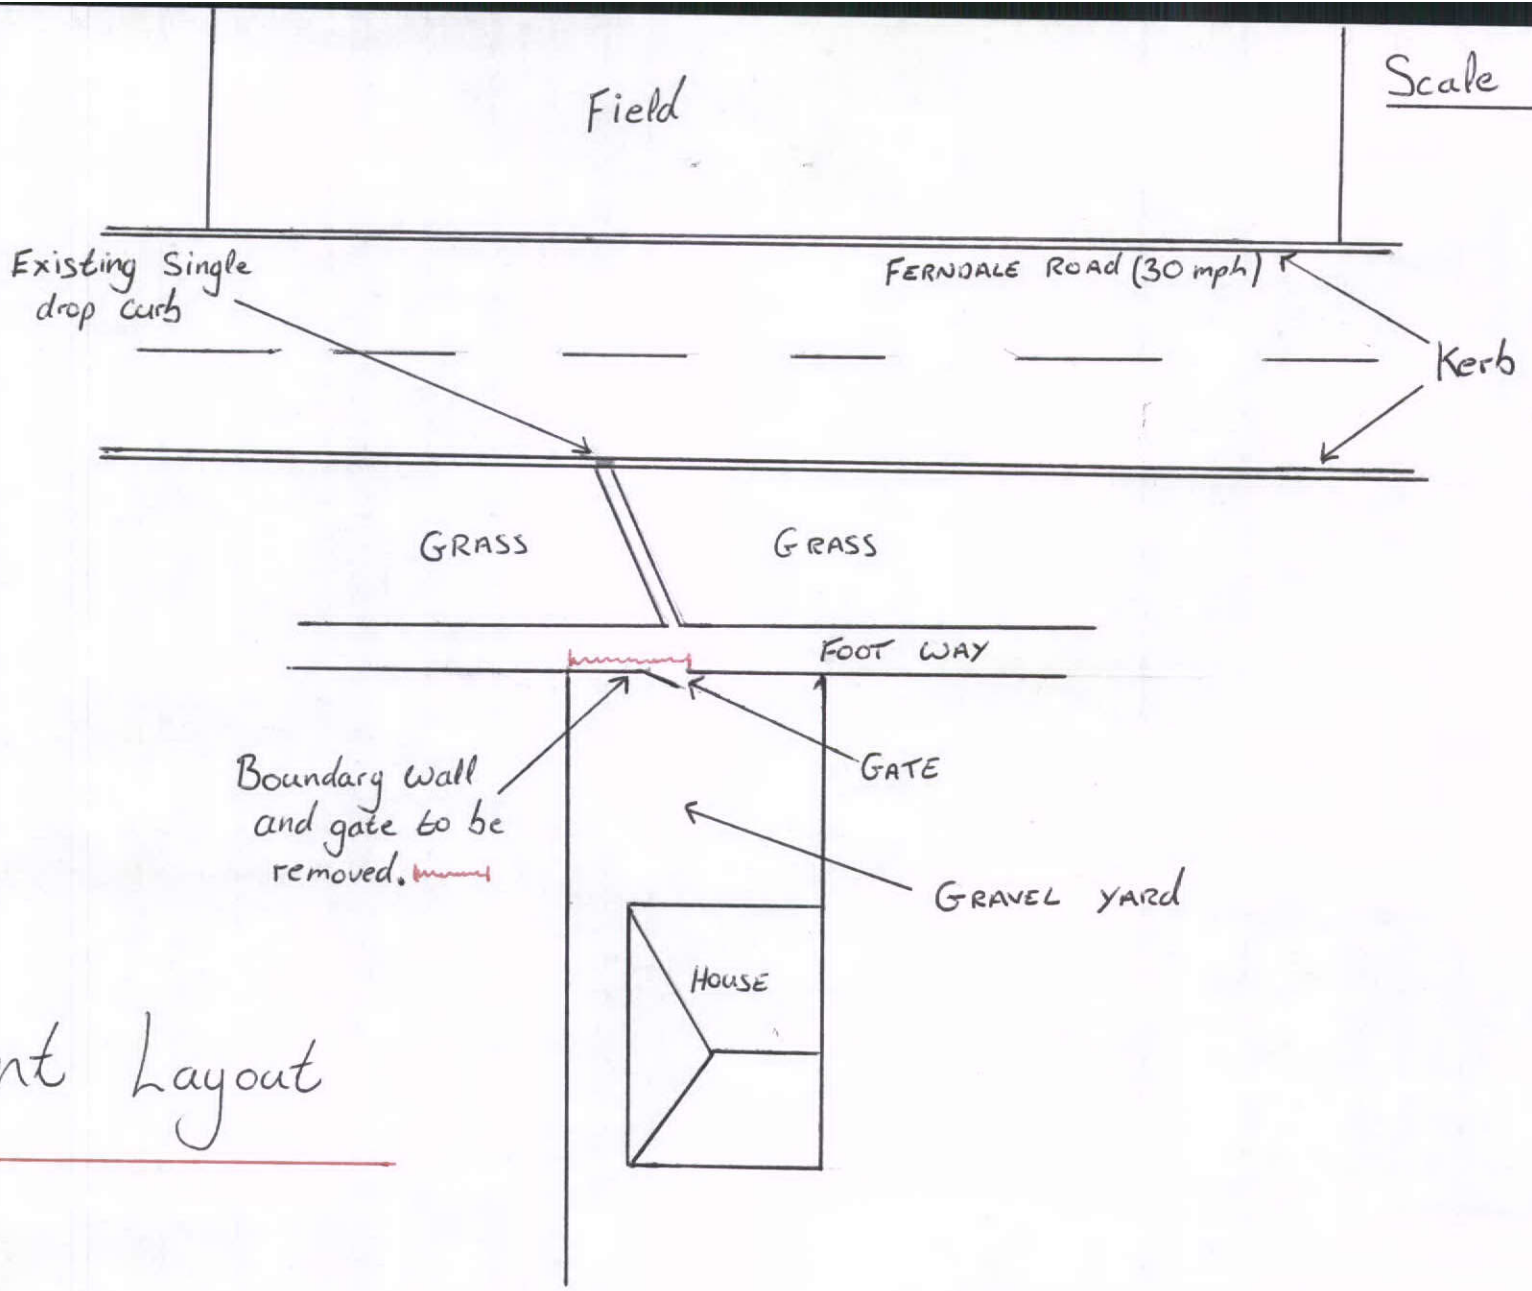

HIGH PEAK BOROUGH COUNCIL
POST ROOM
REC'D 7 OCT 2013

Current Layout

(3)

26 - September - 2013

J. ANDERSON