HPK/2013/0544

HIGH PEAK BOROUGH COUNCIL
POST ROOM
REC'D 7 OCT 2013

Scale 1:100

Current Layout

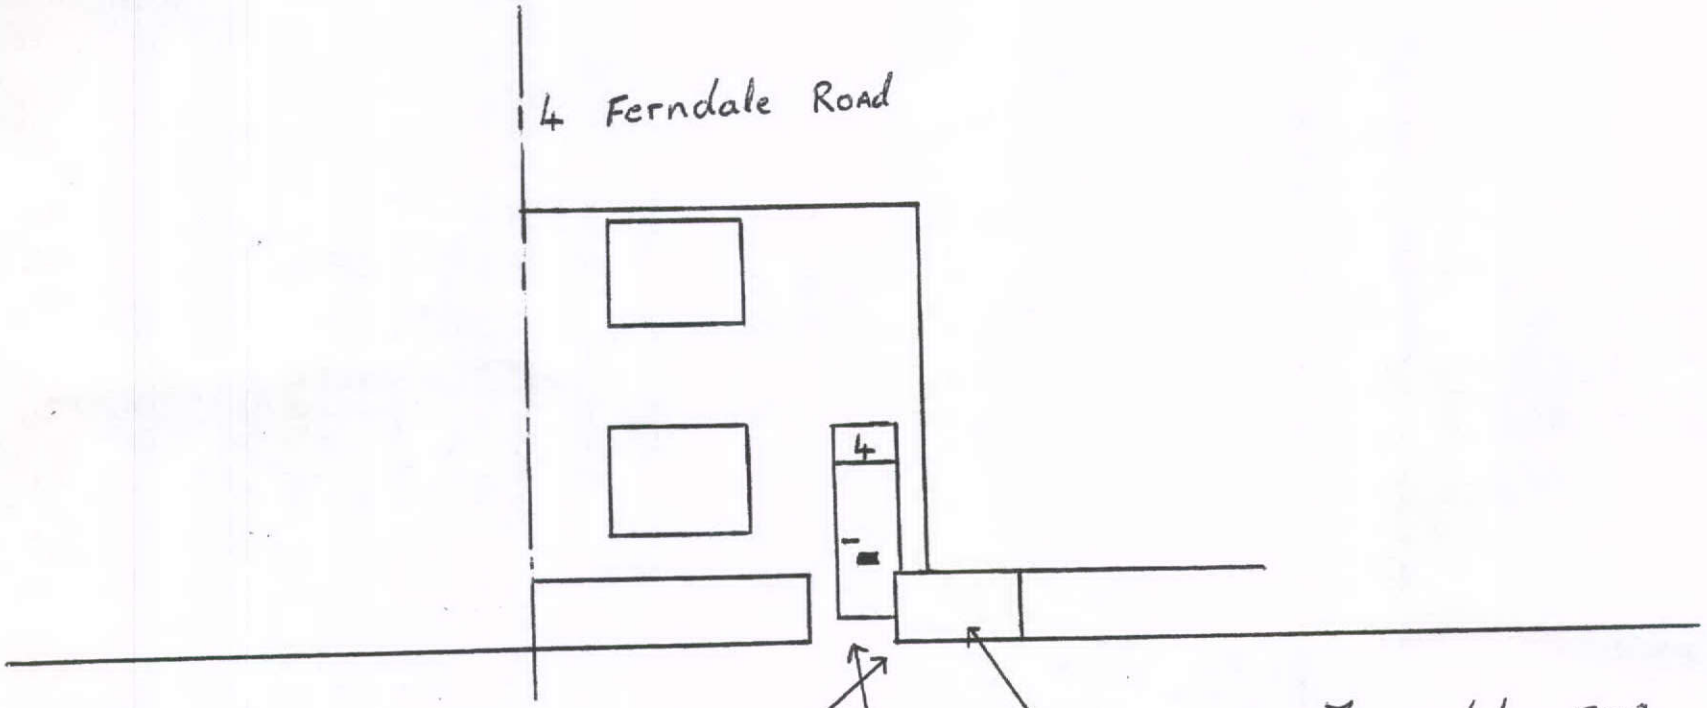

7 - October - 2013

J. ANDERSON

Front Elevation

(1)