HPK/2013/0544

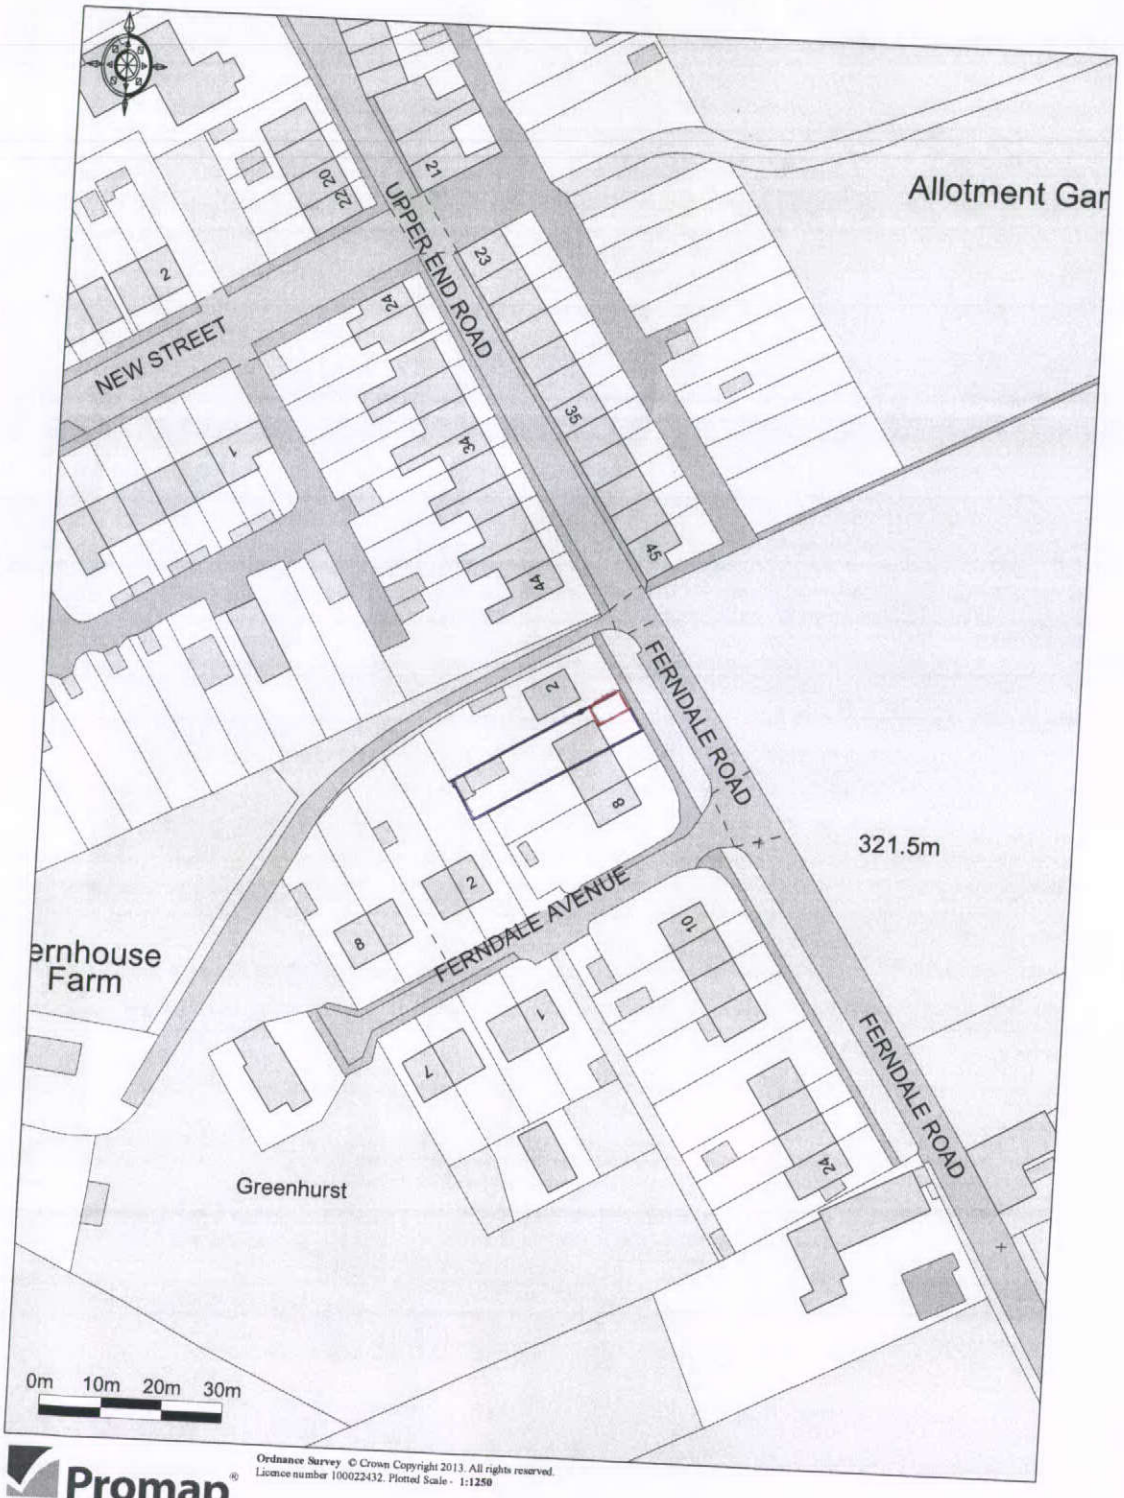

Promap®
Ordnance Survey © Crown Copyright 2013. All rights reserved.
Licence number 100022432. Plotted Scale - 1:1250

HIGH PEAK BOROUGH COUNCIL
POST ROOM
REC'D 7 OCT 2013