HPK/2013/0544

Scale 1:200

HIGH PEAK BOROUGH COUNCIL
POST ROOM
REC'D 7 OCT 2013

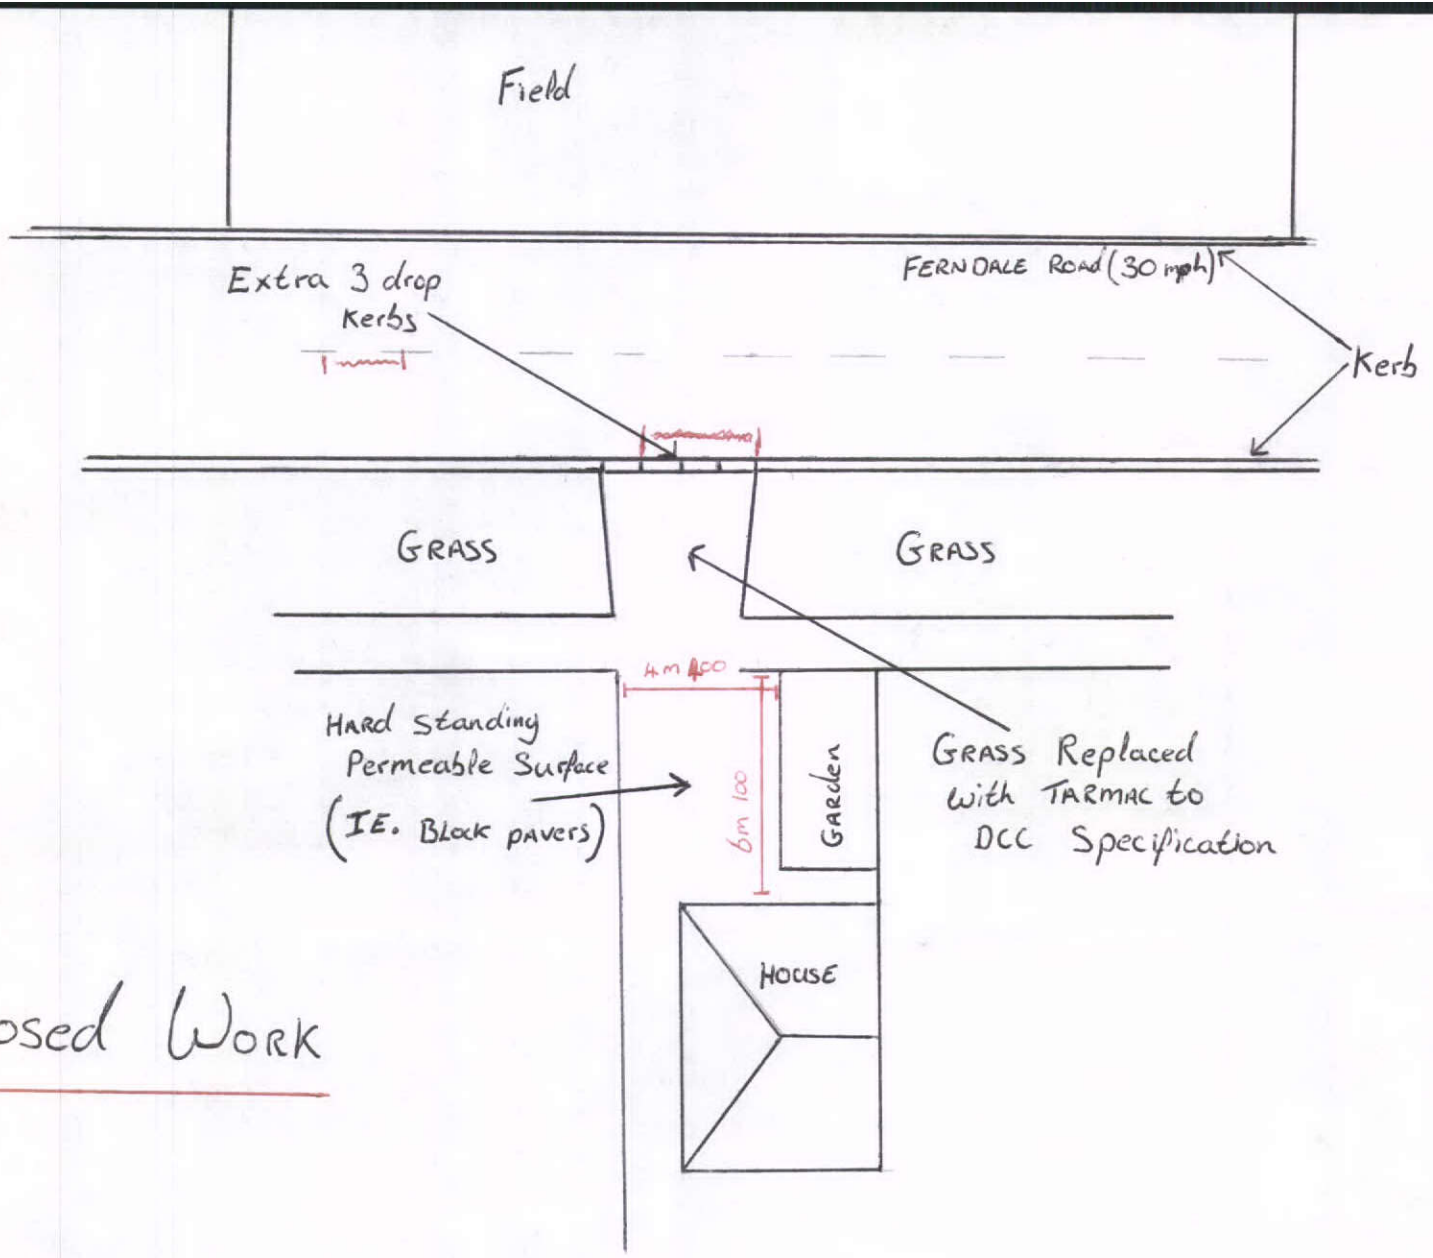

Proposed Work

(4)

26 - September - 2013

J. ANDERSON