HPK/2013/0544

Proposed

Scale 1:100

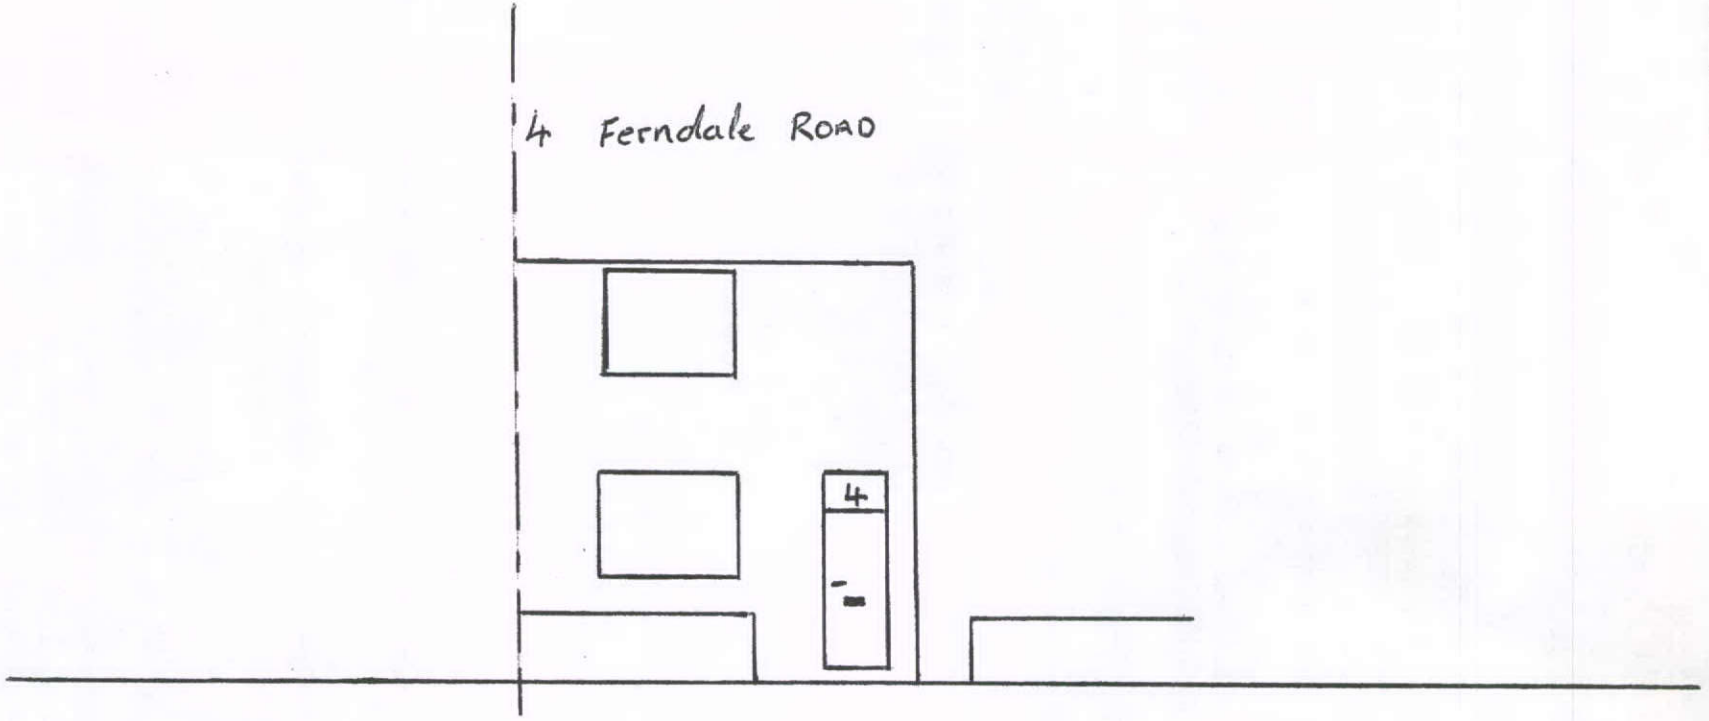

Front Elevation

7 - october - 2013

J. Anderson

HIGH PEAK BOROUGH COUNCIL
POST ROOM
REC'D 7 OCT 2013