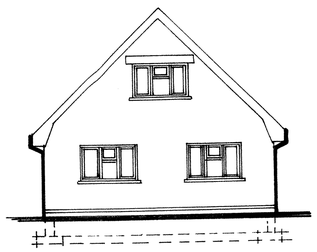
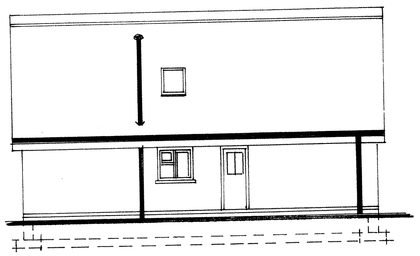
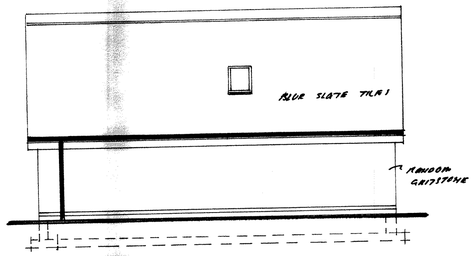
HPK/2013/0536
ENVIRONMENT
7 OCT 2013
RYEDALE COUNCIL



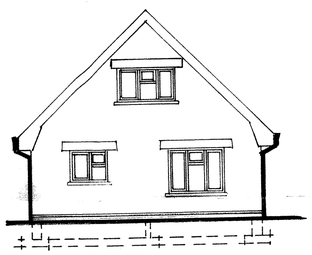
PROPOSED EAST ELEVATION 1:100




PROPOSED NORTH ELEVATION 1:100





PROPOSED SOUTH ELEVATION 1:100



PROPOSED WEST ELEVATION 1:100

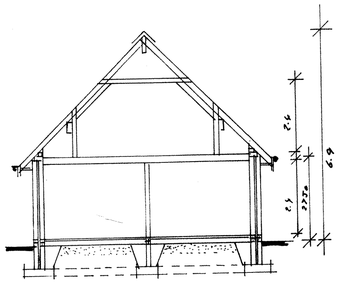


PROPOSED SECTION THRU 1:100

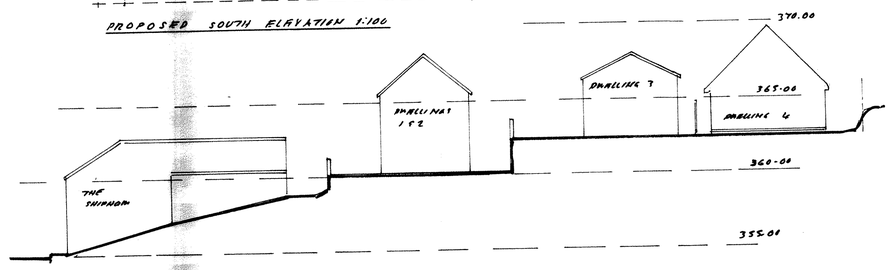



SECTION THRU 'A' 'A' 1:200




PROPOSED GROUND FLOOR PLAN 1:100



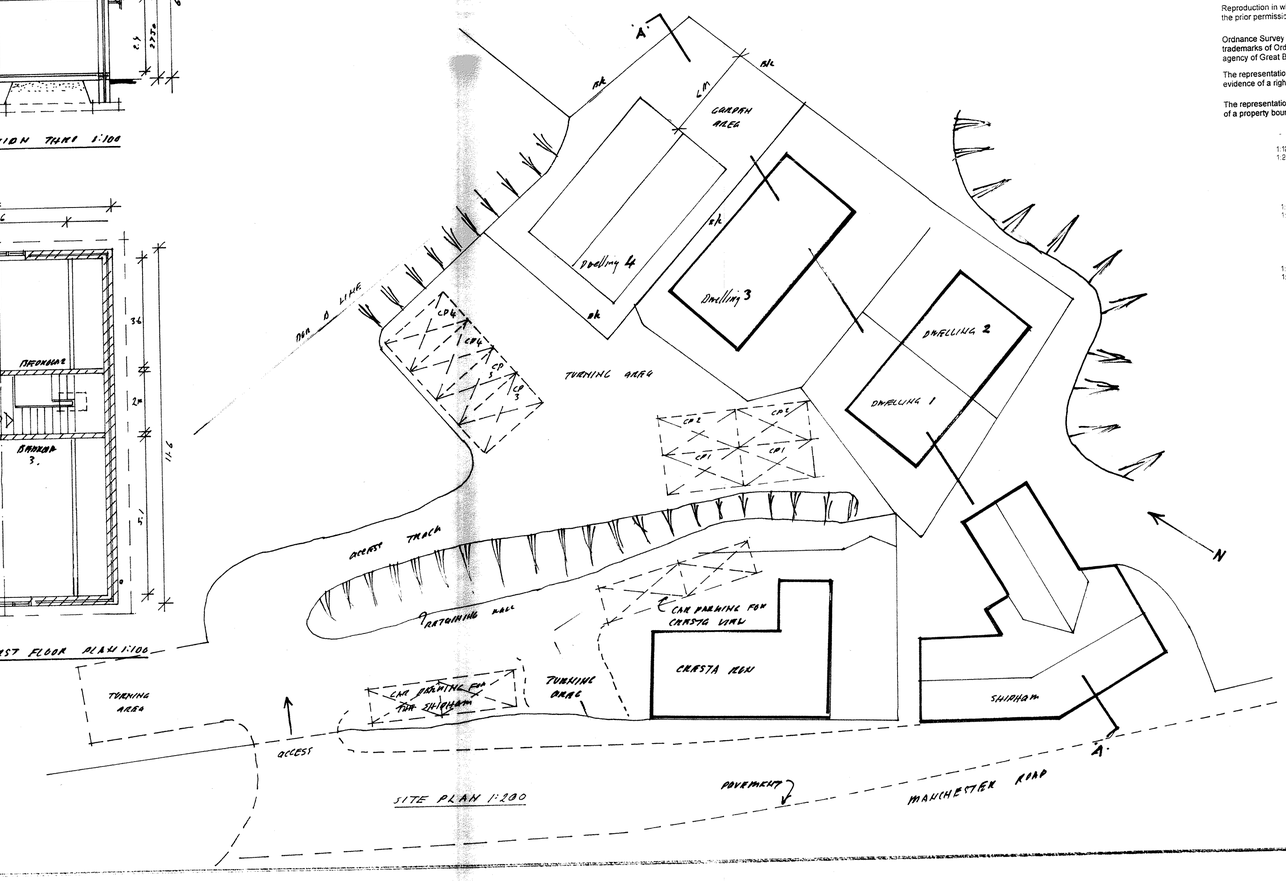

PROPOSED FIRST FLOOR PLAN 1:100




SITE PLAN 1:200

Mapping sourced from Ordnance Survey

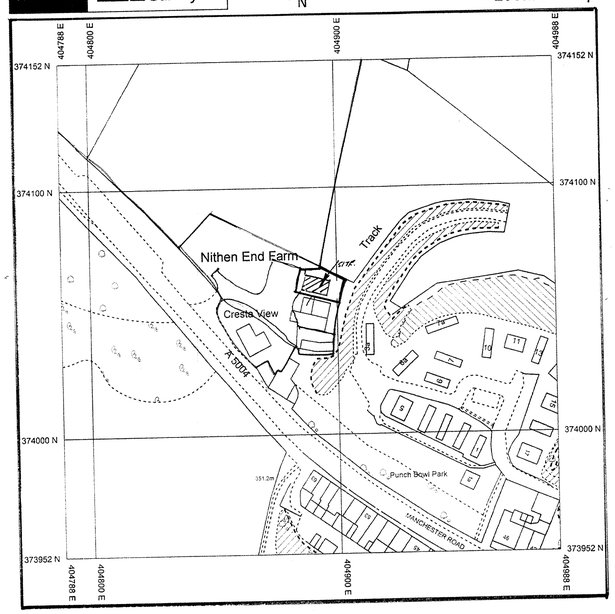Location Map




Produced 03/01/2013 from the Ordnance Survey National Geographic Database and incorporating surveyed revision available at this date. © Crown Copyright 2013

Reproduction in whole or in part is prohibited without the prior permission of Ordnance Survey

Ordnance Survey and the OS Symbol are registered trademarks of Ordnance Survey, the national mapping agency of Great Britain.

The representation of a road, track or path is no evidence of a right of way.

The representation of features as lines is no evidence of a property boundary.

Scale 1:1250

Supplied By: **John E Wright**

Serial number: 001078098

Plot Centre Coordinates: 404888, 374052

PROPOSED NO 3 BED ROOM HOUSE AT DWELLING NO 4 NITHEN END FARM, LONG HILL, BOLTON. BARNSLEY, S417 6SD FOR MR V. GARLICK. DRAWN BY FRASER DUNCHURCH LTD, 15, WHEELER GATE, NOTTINGHAM. NG1 2NA. TEL 0115- 9267369 SCALES 1:1250. 1:200. 1:100. DRAWING NO. 137269/1

All dimensions, quantities and levels to be taken from and checked on site before work begins. All work to conform with the current building regulations and to the approval of the local authority building control.

Reproduction of this drawing without authority is strictly prohibited. All rights are reserved.

© Mike Hardy, Fraser Dunchurch Ltd) Ltd 2013