
HPK/2013/0542


HPK/2013/0542

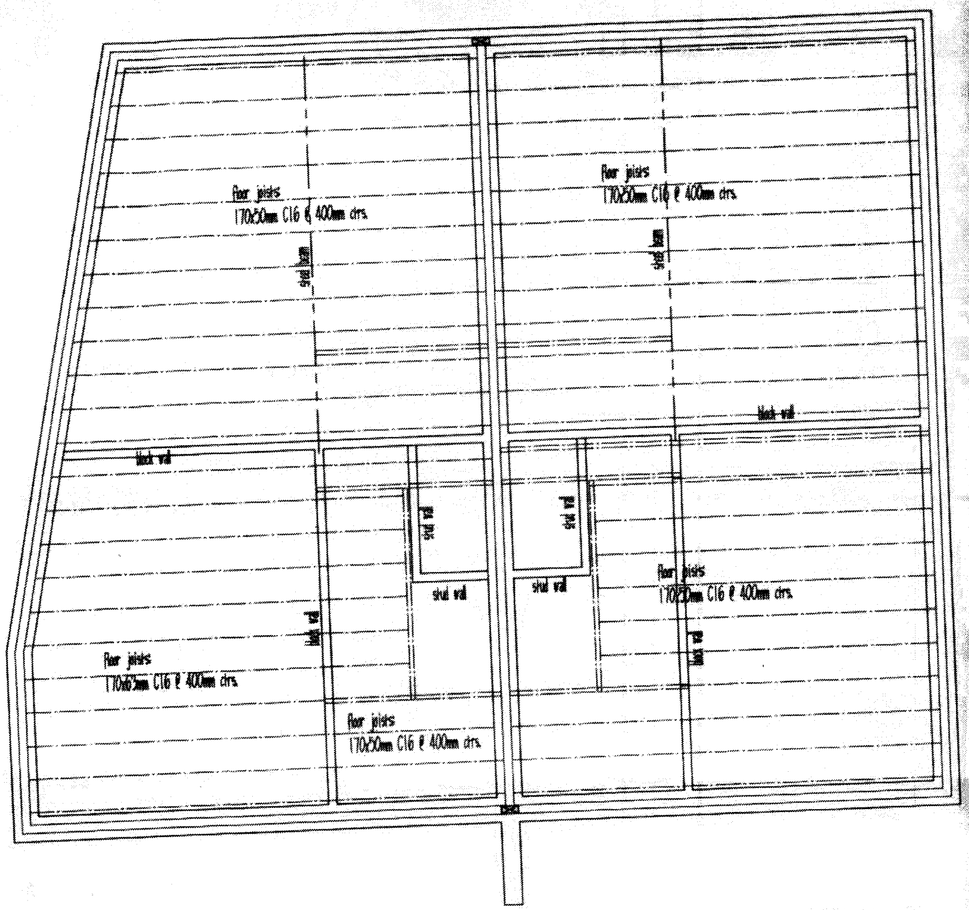

double up joists under shed pins and to trim out stairs.

All joists abutting cavity wall dividing units are to be supported on joist hangers and not built into walls.

Chamber joist plan.

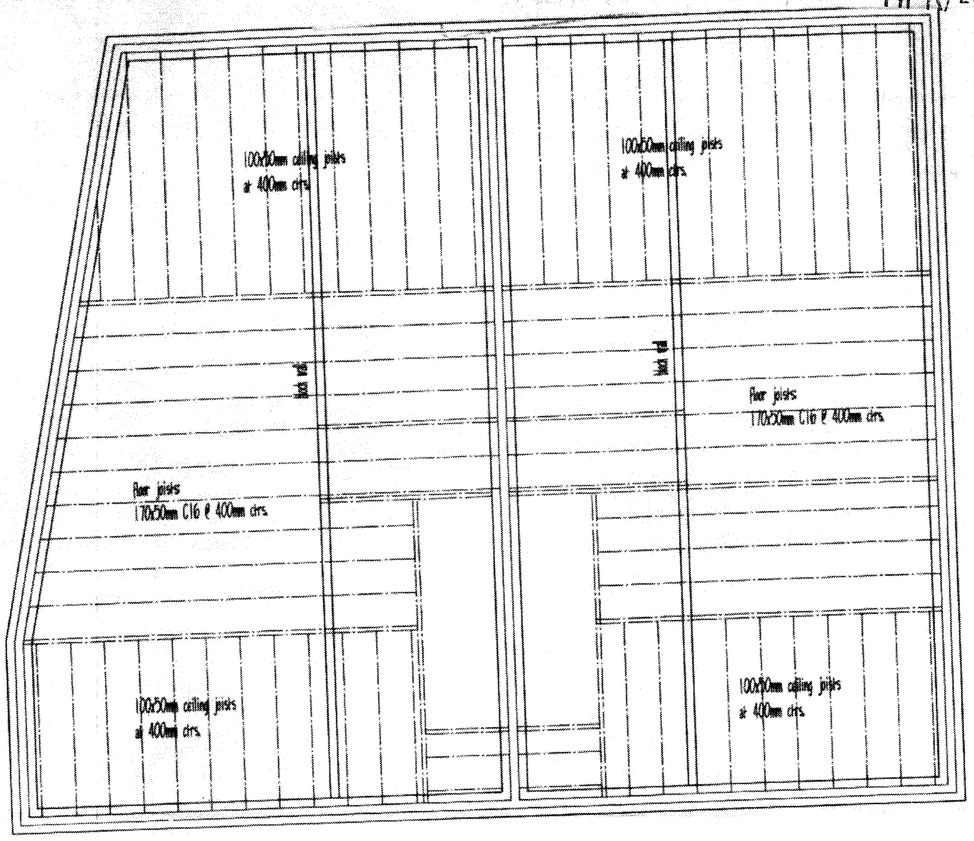

Second floor joist plan.

PLANMART

Client:
Mr. A. Arkolaos.

Project:
Proposed construction of two semi detached dwellings,
Wren Nest Terrace, Glossop.

Title:
chamber joist plan.

Scale: 1:50. A2 sheet.

Drawn:	Date:
MH	June 2011.
Project no.: 2386	Drawing no.: 2386-8

THIS DRAWING IS NOT TO BE COPIED OR REPRODUCED WITHOUT THE PRIOR WRITTEN CONSENT OF PLANMART LTD.

HIGH PEAK BOROUGH COUNCIL POST ROOM
REC'D 04 OCT 2013

PLANMART LIMITED
53A High St. West, Glossop,
Derbyshire SK13 8AZ.
Tel: 01457 868153 E mail: planmart@btconnect.com