


HPK/2013/0542

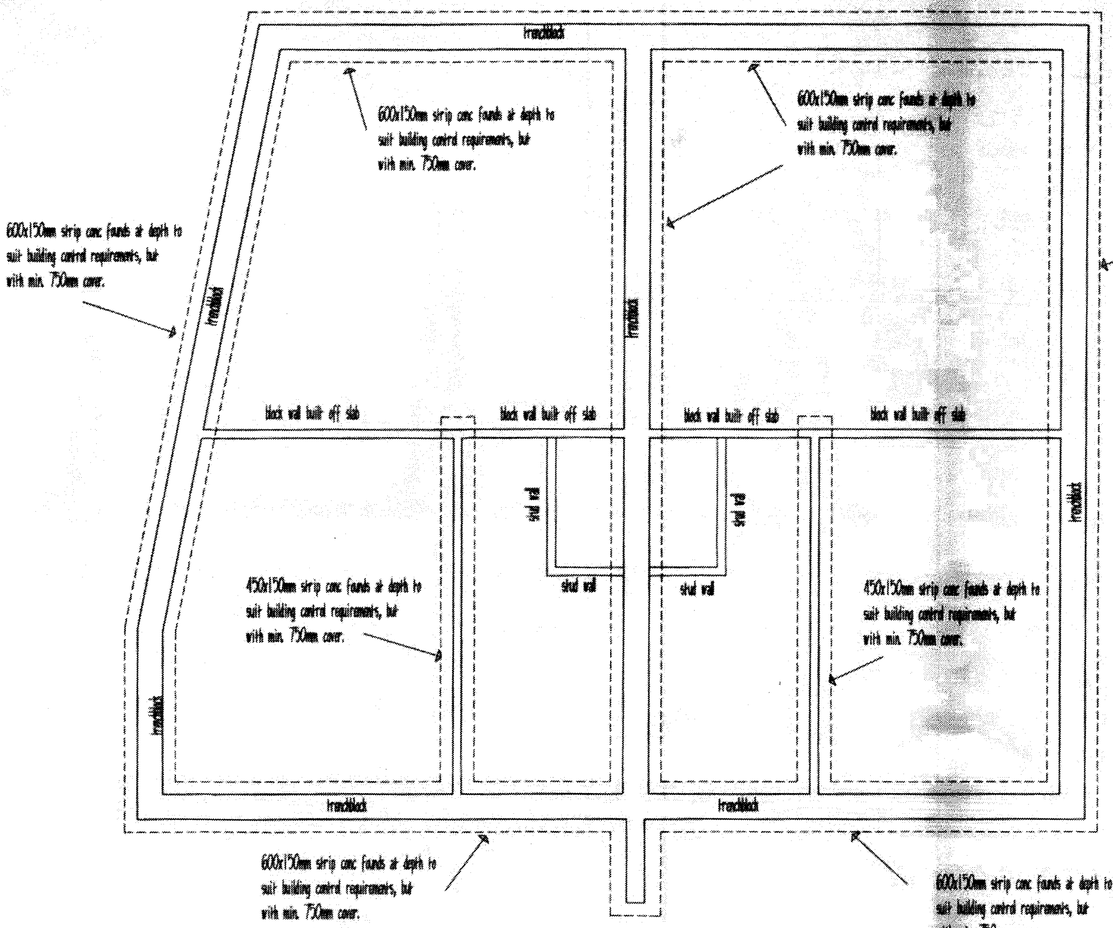


Foundation plan.

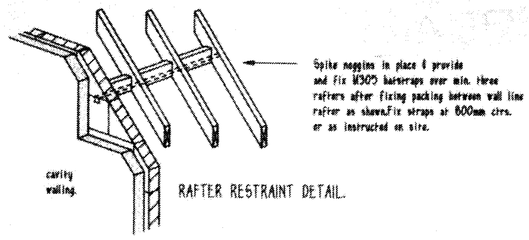

RAFTER RESTRAINT DETAIL.

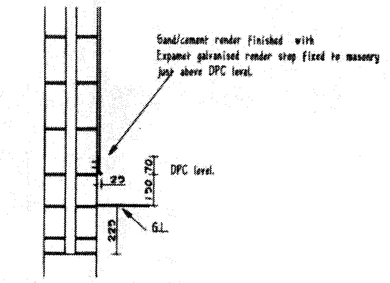

RENDER STOP DETAIL.

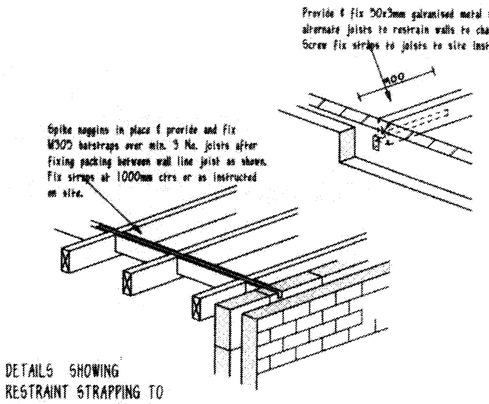

DETAILS SHOWING RESTRAINT STRAPPING TO CHAMBER & CEILING JOISTS.

PLANMART

Client:
Mr. A. Arkelaos.

Project:
Proposed construction of two semi detached dwellings, Wren Nest Terrace, Glossop.

Title:
Foundation plan.

Scale: 1:50. A2 sheet.

Drawn:	Date:
MH	June 2011.
Project no.: 2386	Drawing no.: 2386-9

THIS DRAWING IS NOT TO BE COPIED OR REPRODUCED WITHOUT THE PRIOR WRITTEN CONSENT OF PLANMART LTD.

PLANMART LIMITED
58A High St. West, Glossop, Derbyshire SK13 8AZ.
Tel: 01457 863153 E mail: planmart@btconnect.com

HIGH PEAK BOROUGH COUNCIL
POST ROOM
REC'D 04 OCT 2013