
HPK/2013/0542

100mm WC waste, 70mm bath waste & 50mm waste to whb and shower, all into 100mm dia. SVP.

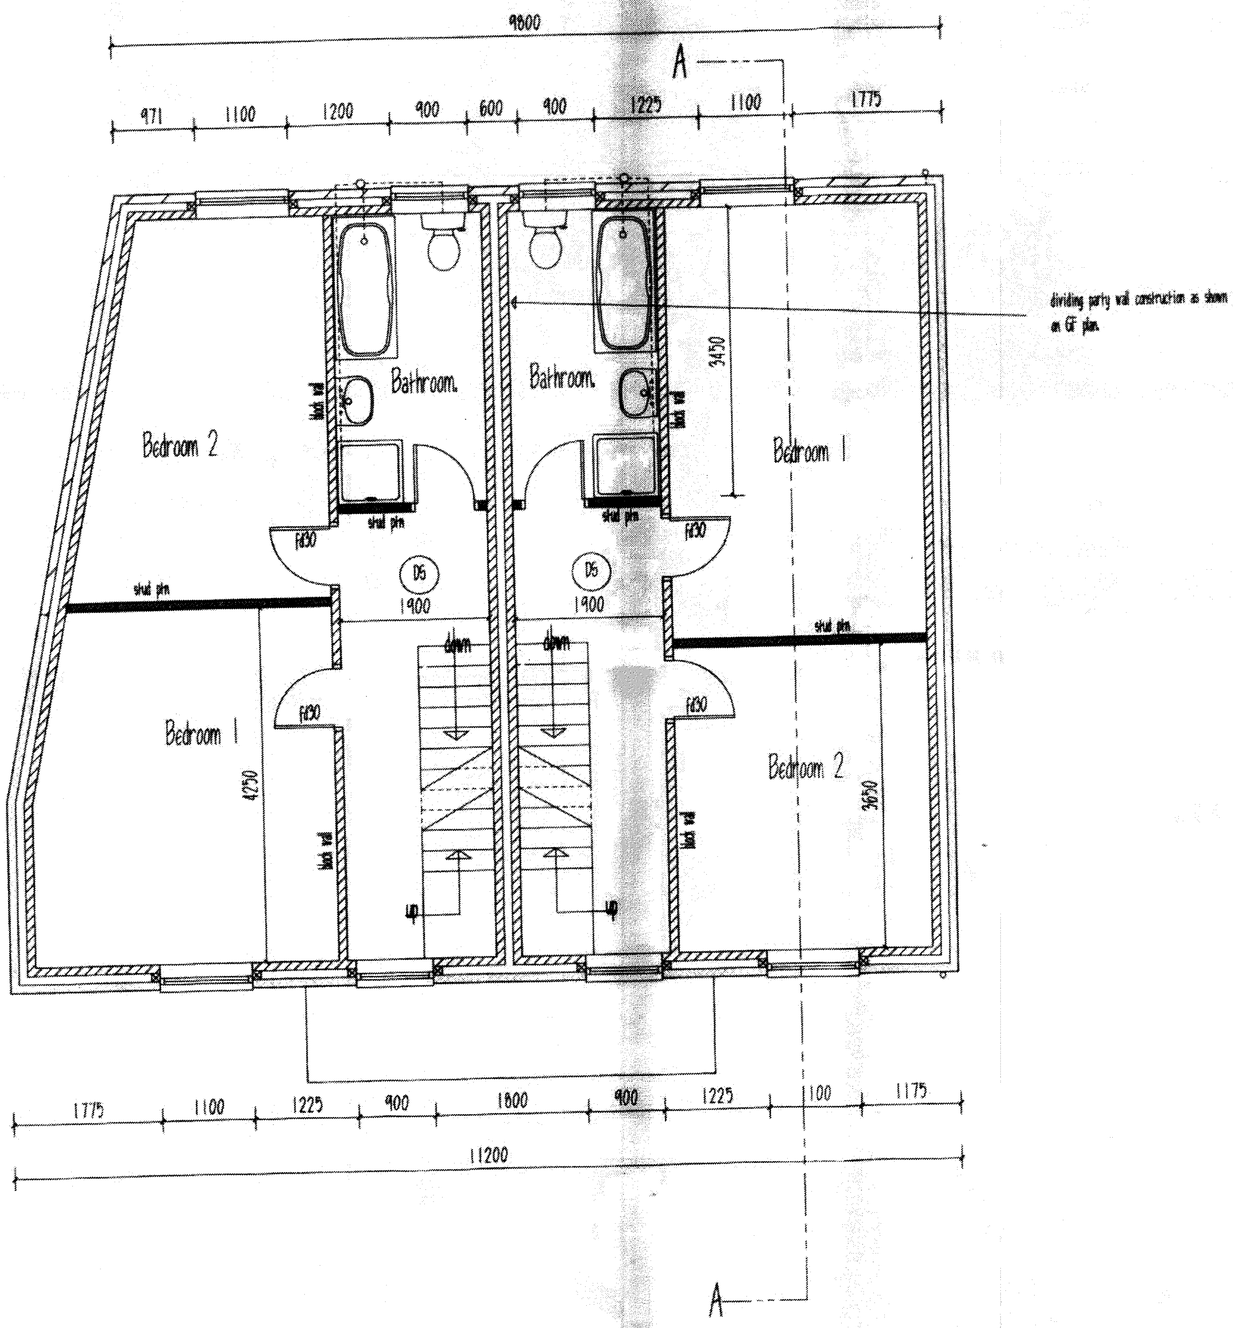

Proposed first floor plan.

PLANMART

Client:
Mr. A. Arkelaos.

Project:
Proposed construction of two semi detached dwellings,
Wren Nest Terrace, Glossop.

Title:
Proposed ff plan.

Scale: 1:50. A2 sheet.

Drawn:	Date:
MH	June 2011.
Project no.: 2386	Drawing no.: 2386-5

PLANMART LIMITED
53A High St. West, Glossop.
Derbyshire SK13 8AZ.
Tel: 01457 863153 E mail: planmart@btconnect.com

THIS DRAWING IS NOT TO BE COPIED OR REPRODUCED WITHOUT THE PRIOR WRITTEN CONSENT OF PLANMART LTD.

REC'D 04 OCT 2013