


HPK/2013/0542

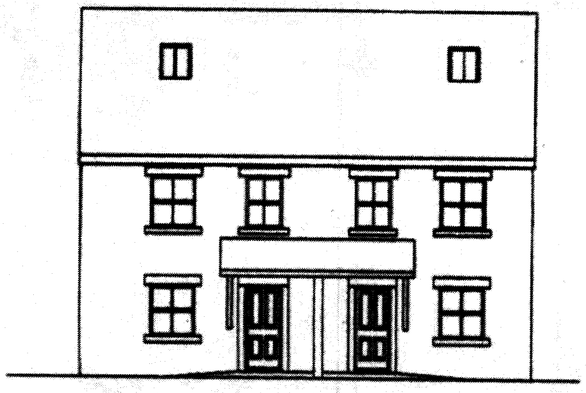


Proposed front elevation.

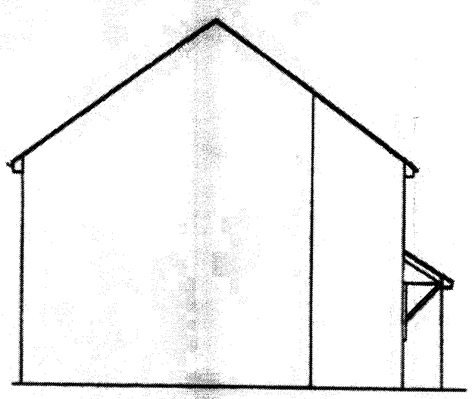


Proposed side elevation.

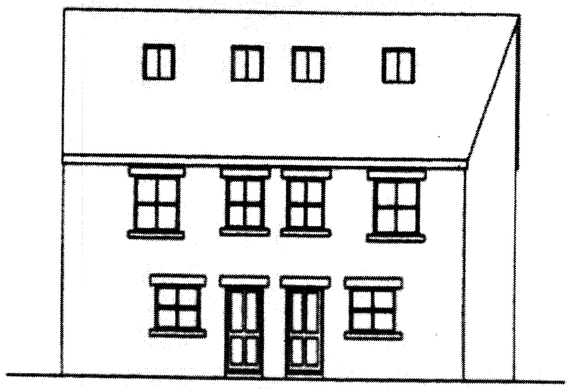


Proposed rear elevation.

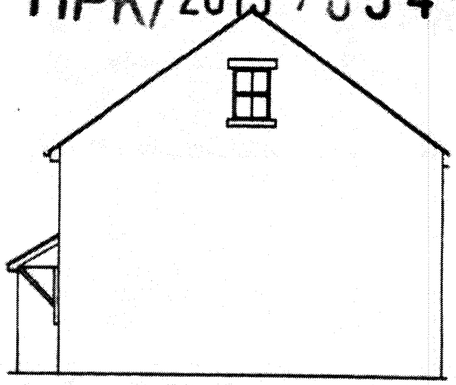

Proposed side elevation.

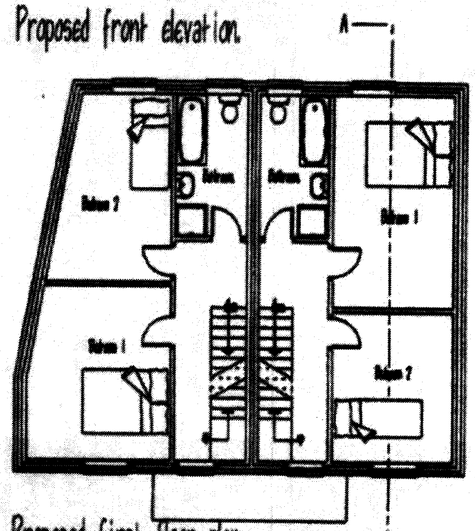


Proposed first floor plan.

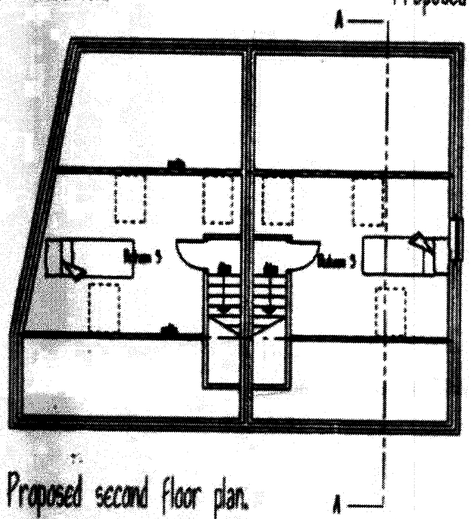


Proposed second floor plan.

External construction materials
Roof
Marley Modern tiles.
Walls
Reconstituted stone.
Doors/Windows
PVCu double glazed units.
Rainwater goods
Black plastic.

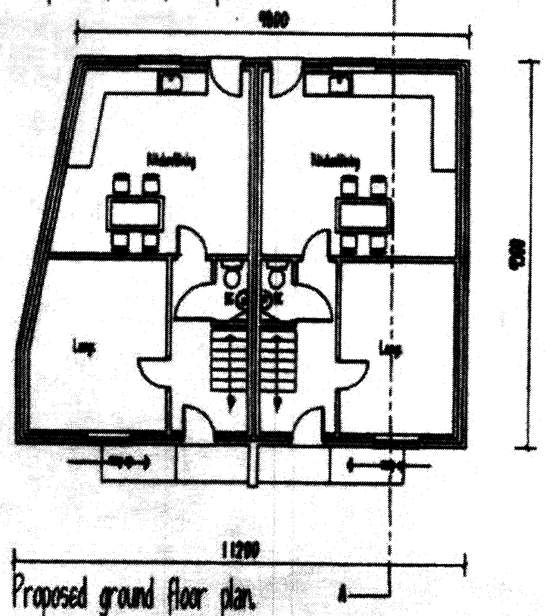

Proposed ground floor plan.

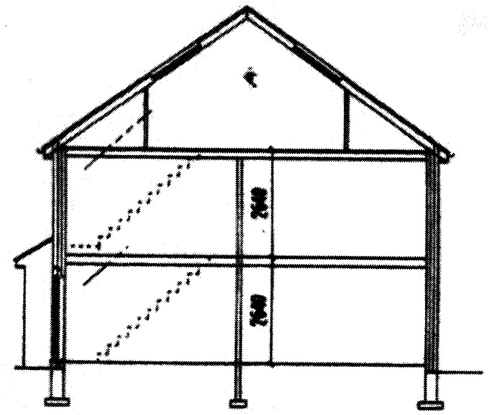

Section.

PLANMART

Client:
Mr. A. Arkdale.

Project:
Proposed construction of two semi detached dwellings, Wren Nest Terrace, Glossop.

Title:
Proposed plans, section & elevations.

Scale: 1:100.	A2 sheet.
Drawn: MH	Date: March 2011.
Project no.: 2366	Drawing no.: 2366-2

PLANMART LIMITED
53A High St. West, Glossop,
Derbyshire SK13 8AZ.
Tel: 01457 863153 E mail: planmart@btconne

THIS DRAWING IS NOT TO BE COPIED OR REPRODUCED WITHOUT THE PRIOR WRITTEN CONSENT OF PLANMART LTD.

REC'D 30 SEP 2013
04 OCT