

EXISTING FRONT ELEVATION



EXISTING SIDE ELEVATION

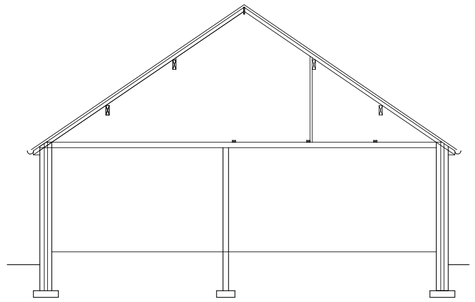

SECTION

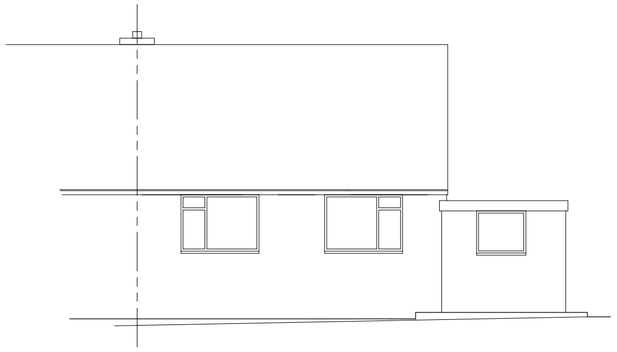

EXISTING REAR ELEVATION

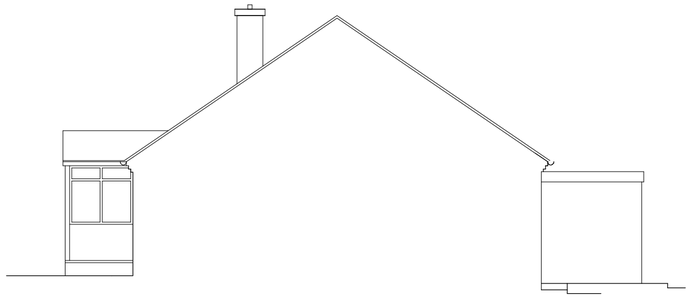

EXISTING SIDE ELEVATION

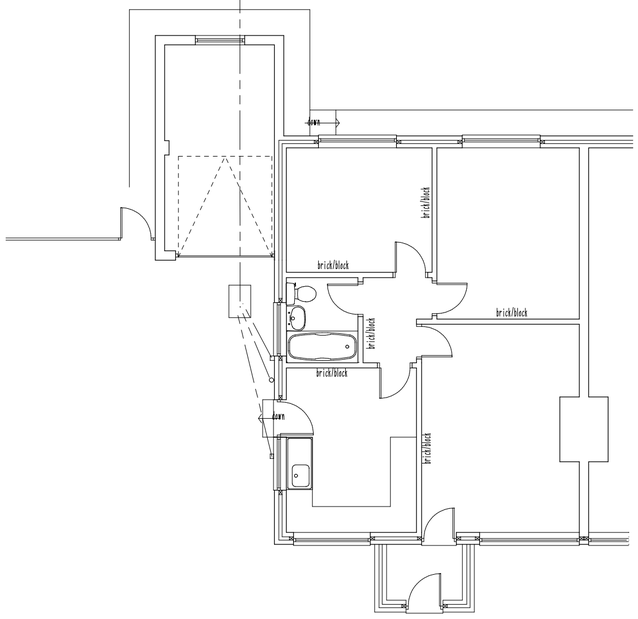

EXISTING GF PLAN

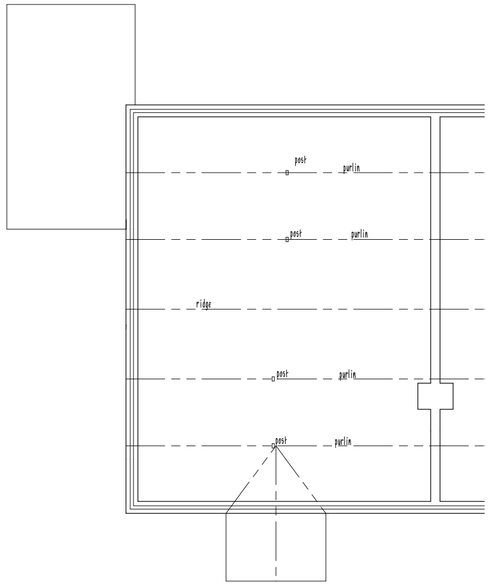

EXISTING ROOF SPACE PLAN

THIS DRAWING IS NOT TO BE COPIED
OR REPRODUCED
WITHOUT THE PRIOR WRITTEN CONSENT OF PLANMART LTD.

PLANMART

Client:

Mr & Mrs Austin,
4 Kelsons Avenue, Buxton. SK17 9RS.

Project:

Proposed loft conversion with dormer and single storey extension.

Title:

Existing plans, section and elevations.

Scale: 1:100 A2 sheet.	
Drawn: MH	Date: July 2013.
Project no.: 2509	Drawing no.: 2509-1

PLANMART LIMITED
53A High St. West, Glossop,
Derbyshire SK13 8AZ.
Tel: 01457 863153 E mail: planmart@btconnect.com