

PROPOSED FRONT ELEVATION



PROPOSED SIDE ELEVATION

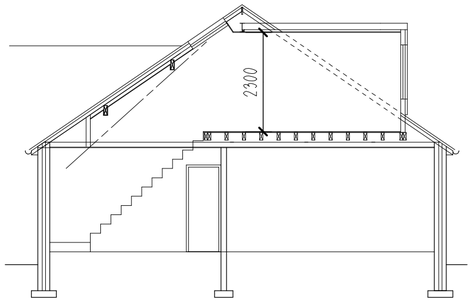

SECTION

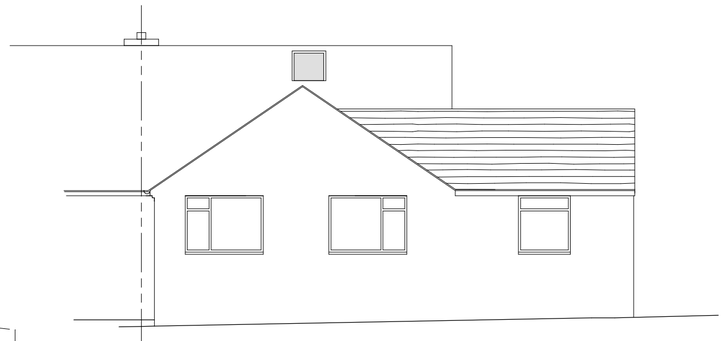

PROPOSED REAR ELEVATION

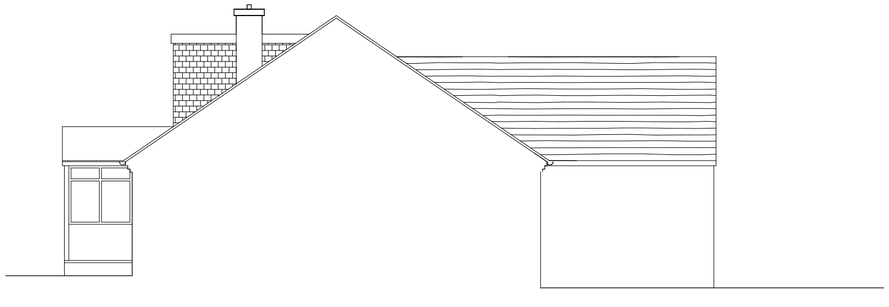

PROPOSED SIDE ELEVATION

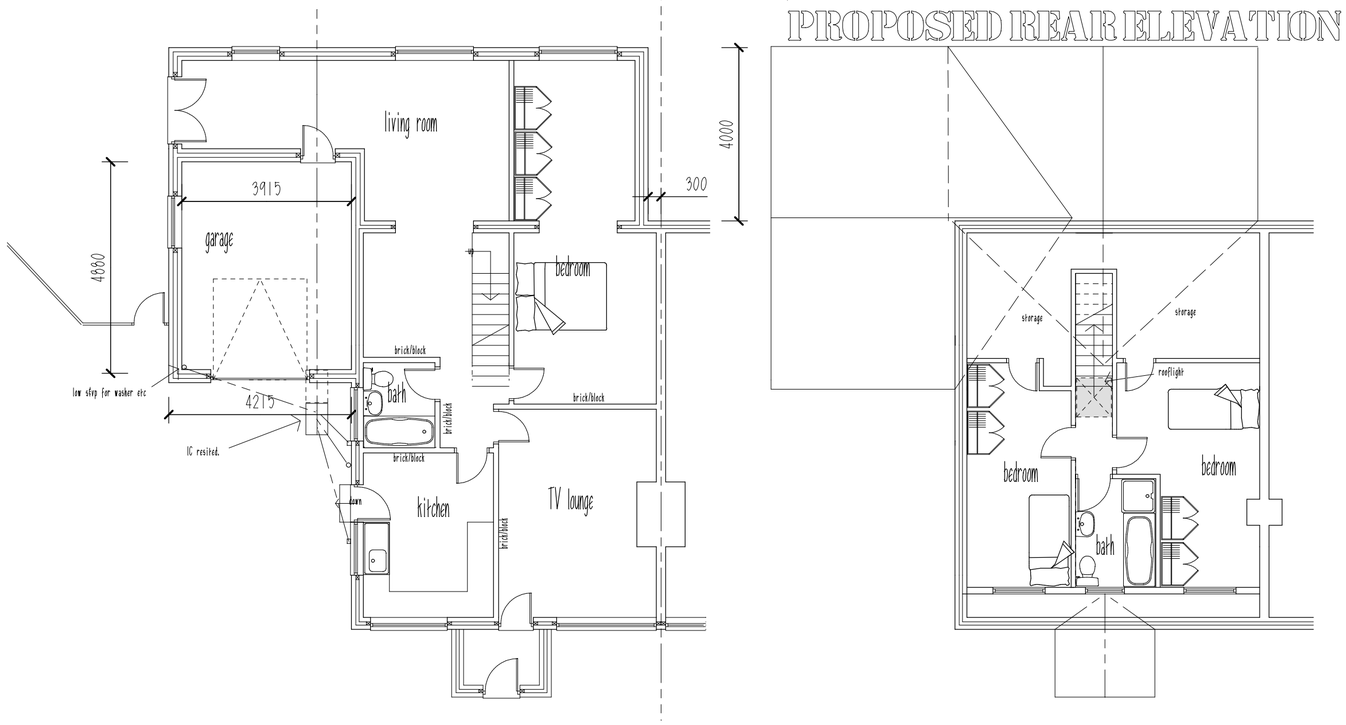

PROPOSED GF PLAN

PROPOSED LOFT PLAN

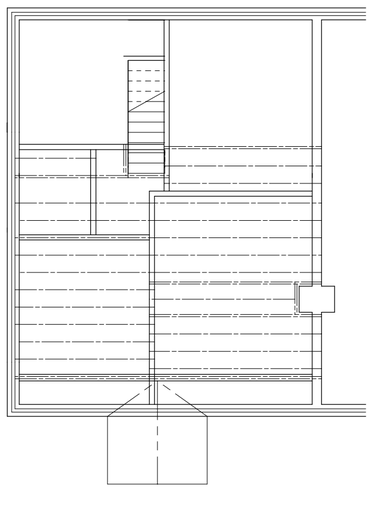

CHAMBER JOIST PLAN

THIS DRAWING IS NOT TO BE COPIED
OR REPRODUCED
WITHOUT THE PRIOR WRITTEN CONSENT OF PLANMART LTD.

PLANMART

Client:

Mr & Mrs Austin,
4 Kelsons Avenue, Buxton. SK17 9RS.

Project:

Proposed loft conversion with dormer and single storey extension.

Title:

Proposed plans, section and elevations.

Scale: 1:100 A2 sheet.

Drawn:	Date:
MH	July 2013.
Project no.: 2509	Drawing no.: 2509-2

PLANMART LIMITED
53A High St. West, Glossop,
Derbyshire SK13 8AZ.
Tel: 01457 863153 E mail: planmart@btconnect.com