


EXISTING ELEVATIONS 1:200

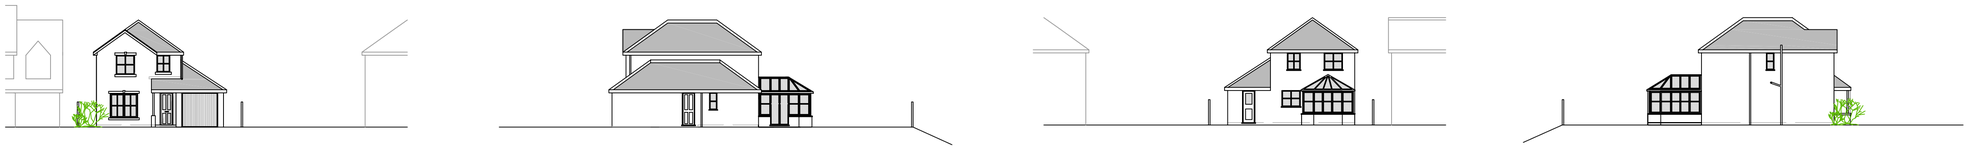



LOCATION PLAN 1:250

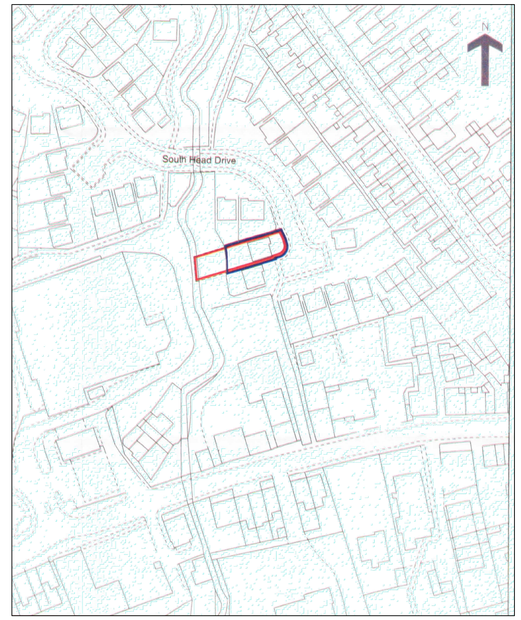


PROPOSED ELEVATIONS

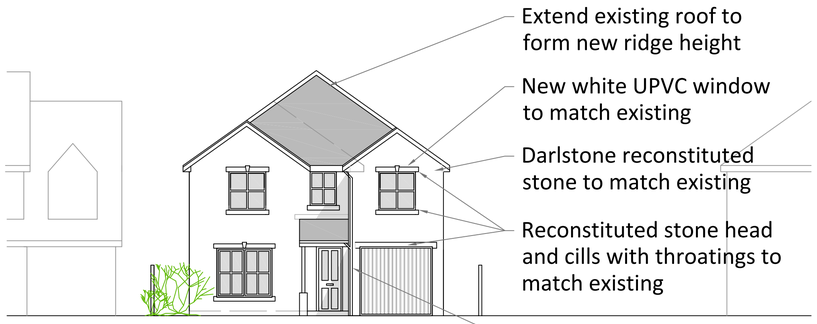


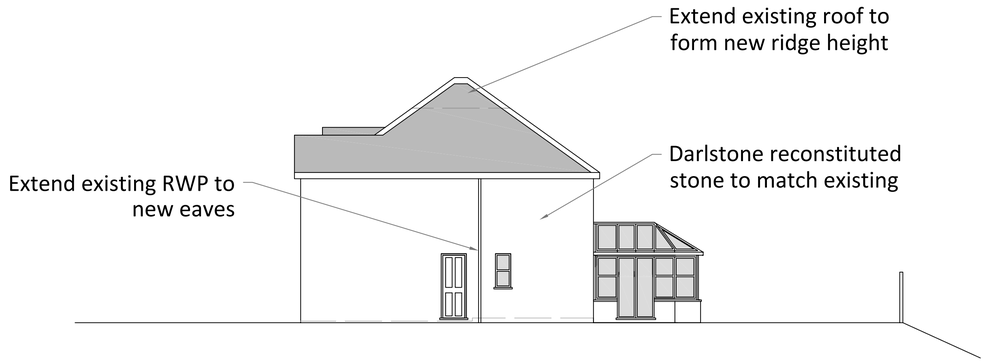

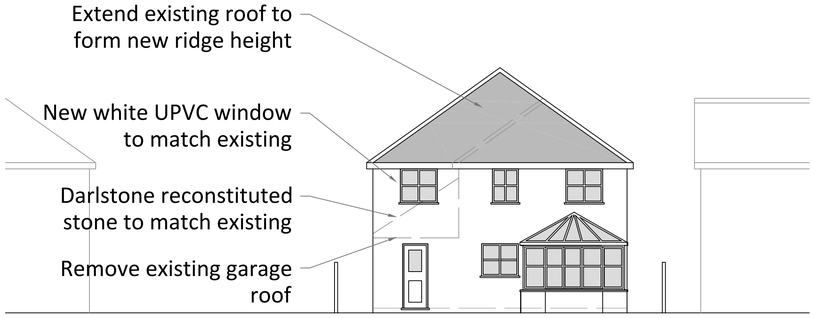


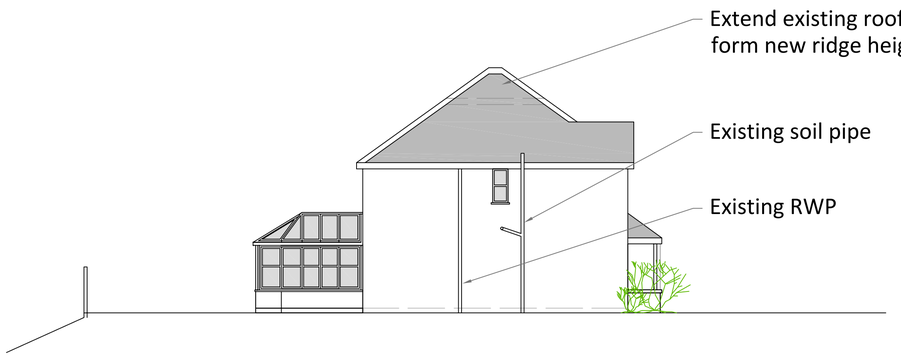


EXISTING GROUND & FIRST FLOOR PLANS 1:200

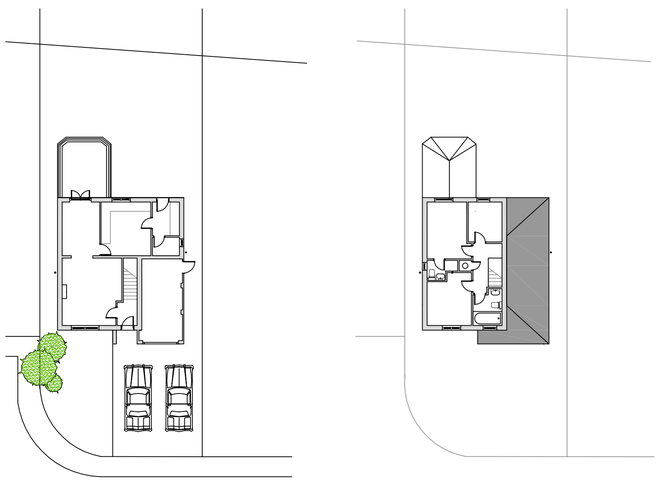

PROPOSED GROUND & FIRST FLOOR PLAN

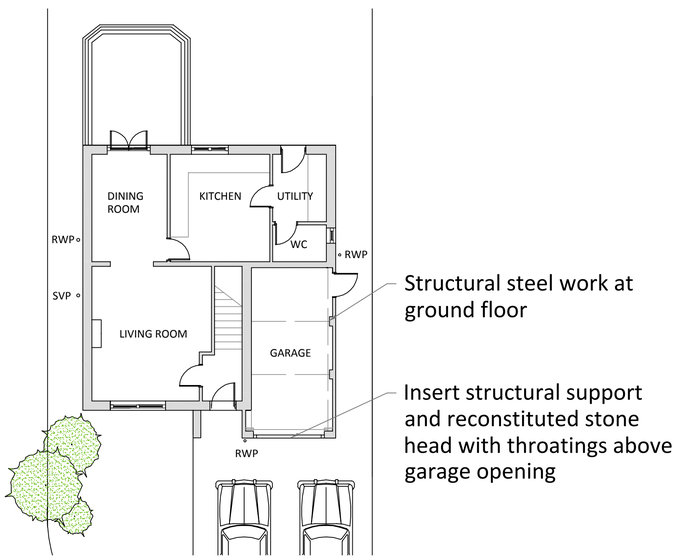

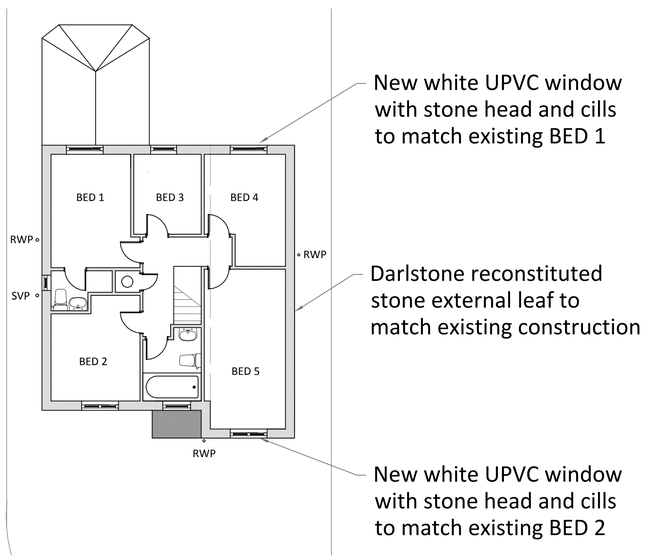

Existing & Proposed Elevations & Plans

Planning Drawings
First Floor Extension over Existing Garage to Form 2 Additional Bedrooms
27 South Head Drive
Chapel-en-le-Frith
High Peak
SK23 0HU

Scale - 1:100 @ A1
unless stated
Drawn By - EH
Date -10/2013

Rev	Description	Date

DRAWING REF: SHD/PL/01

Plans & Design
Emma Hall MBEng BA hons
www.plansanddesign.co.uk
07912 845 210