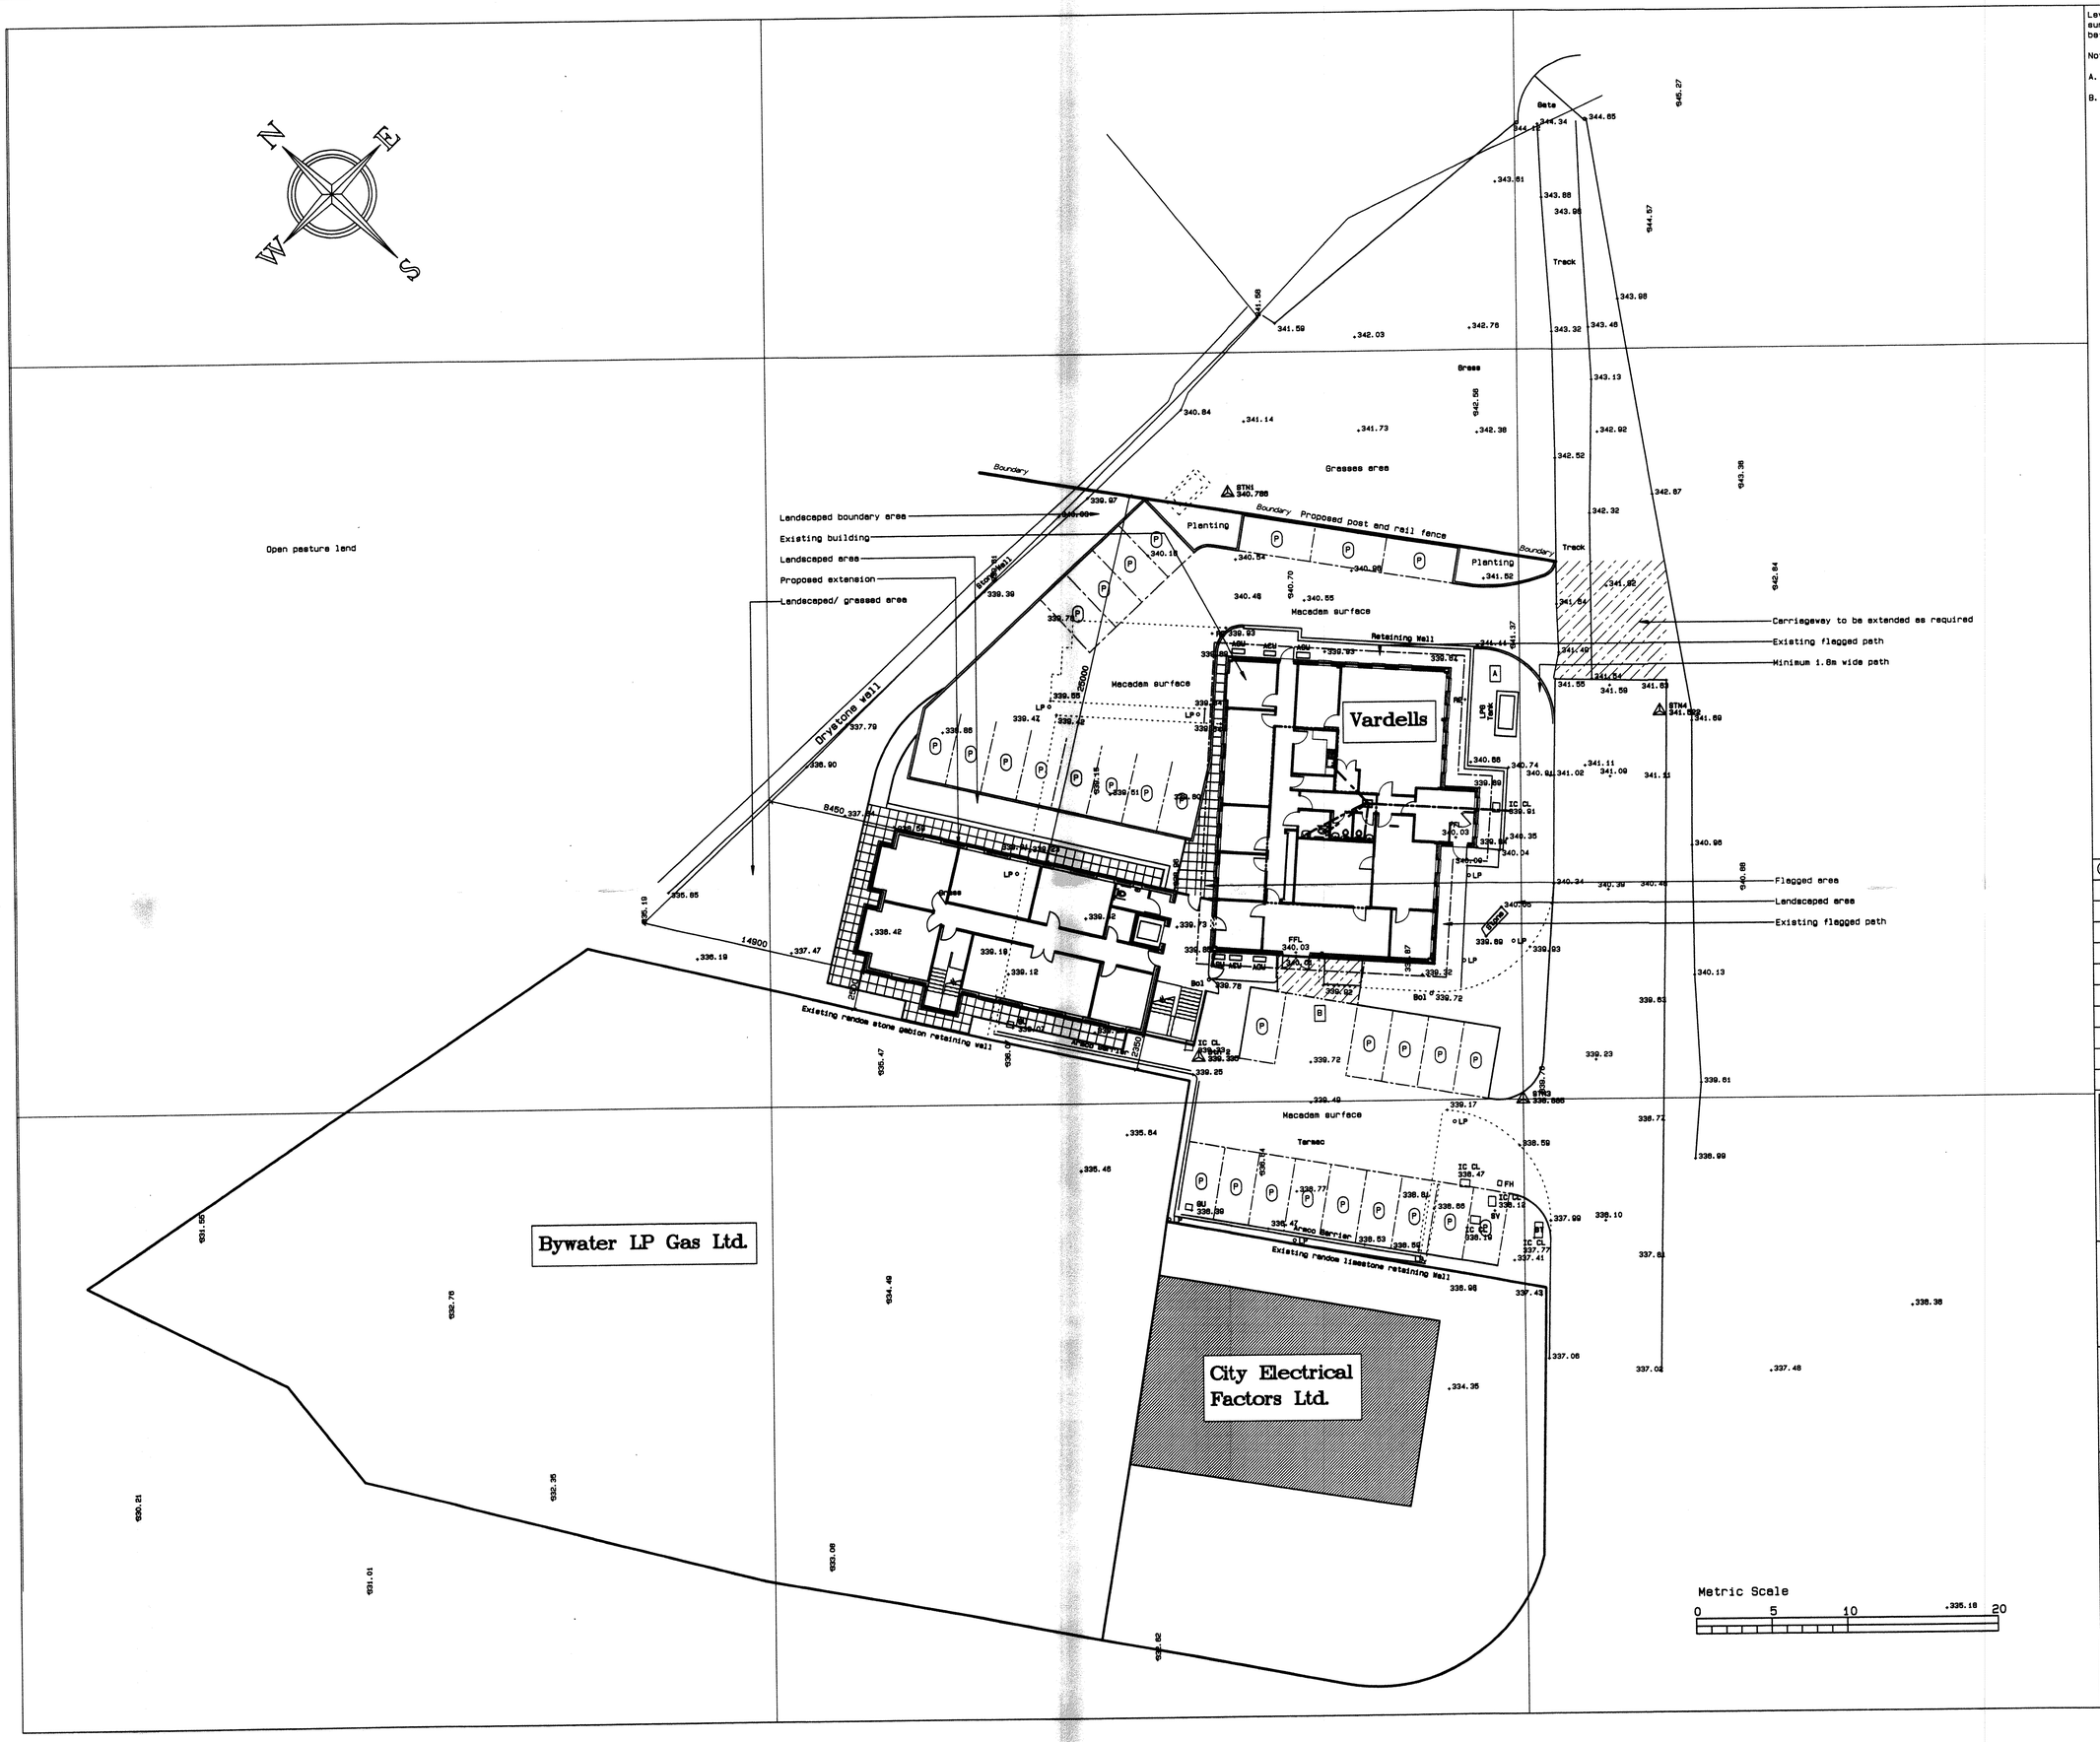

Levels with horizontal text are [illegible] survey. Levels with vertical text are from older survey, before the erection of exsting building.

Notes:

A. LPG tang tp be moved from existing position adjacent STN.1.

B. Proposed light vehicle loading bay shown hatched.

HPK/2013/0529

HIGH PEAK
7 OCT 2013
BOROUGH COUNCIL

© Copyright 2013 Price Dinsdale Associates Ltd.

File: c:\drawings\var\vard01.drw

Rev	Date	Initials	Description

PDA GROUP
PRICE DINSDALE ASSOCIATES LIMITED
8, The Quadrant, Buxton
Derbyshire SK17 6AW
Tel. Buxton (01 298) 26 234

Client

Vardells

Job Title

Proposed Extension to Industrial Unit, Staden Business Park, Buxton

Drawing Title

Block Plan

Scale

1 : 200

Job No	Drawing No	Rev.
1301	08	