HIGH PEAK
7 OCT 2013
BOROUGH COUNCIL




South East Elevation (1:50)




South West Elevation (1:50)

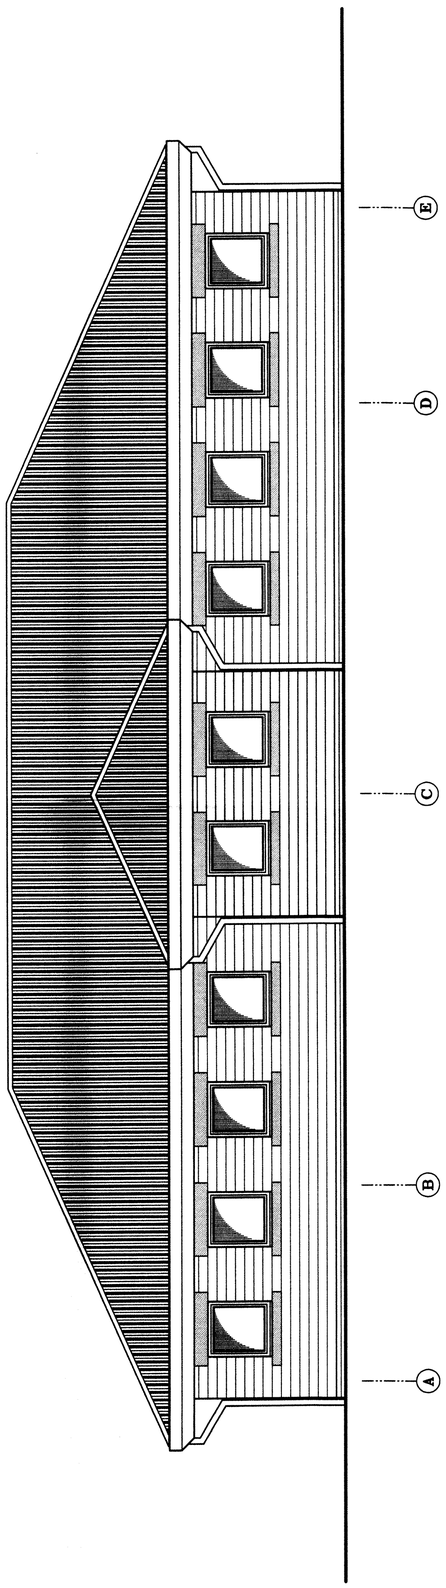


North West Elevation (1:50)

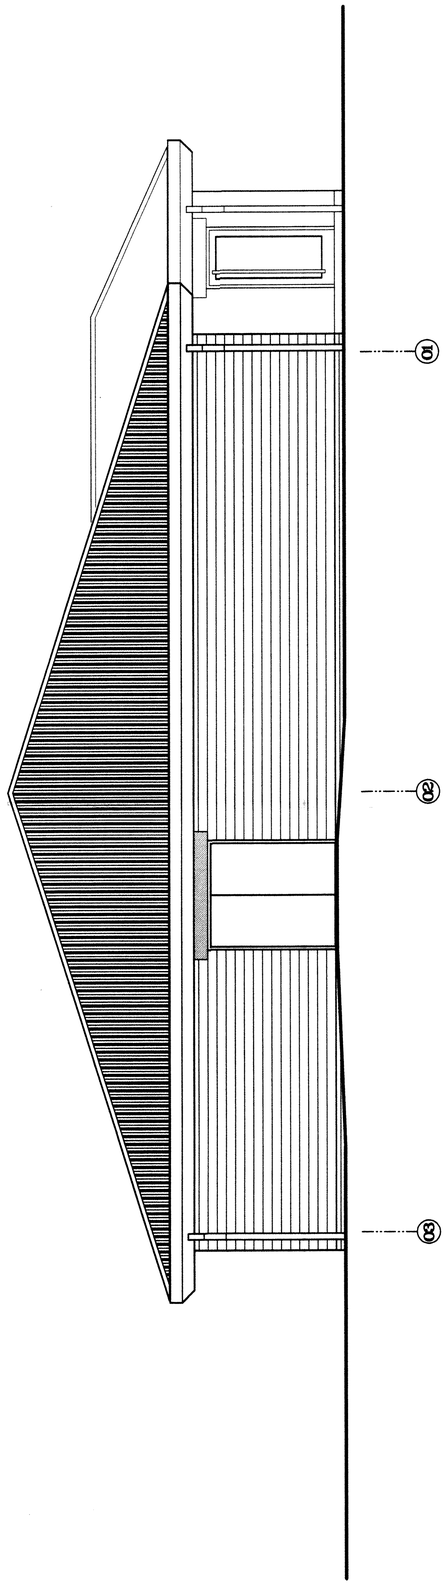


North East Elevation (1:50)

©Copyright 2013 Price Dinsdale Associates Ltd.
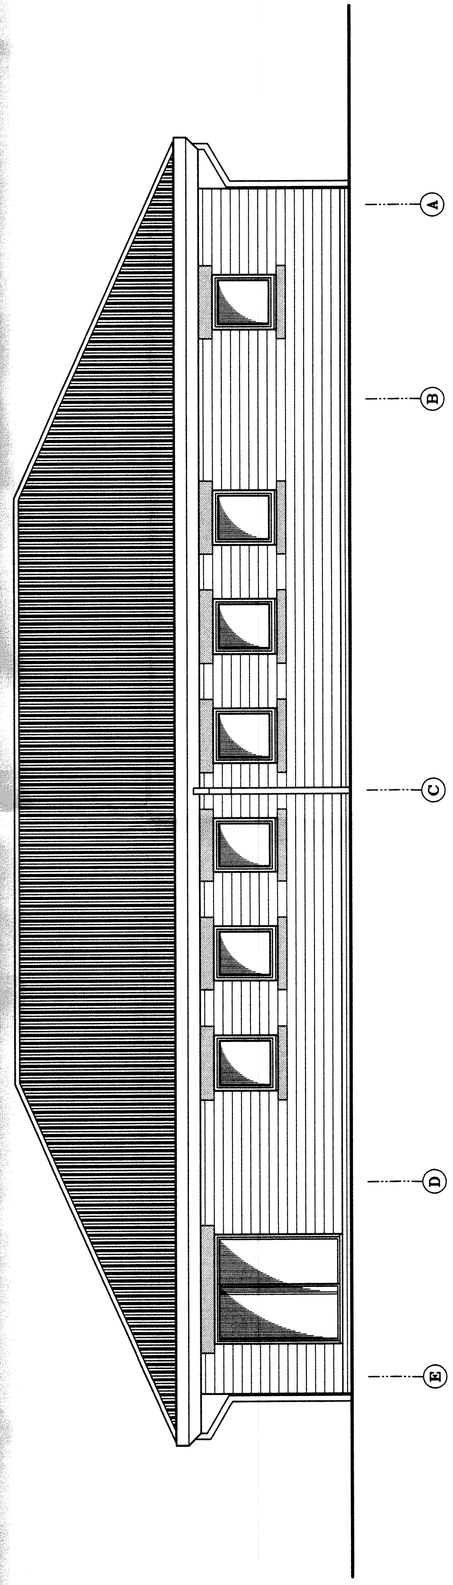
| Rev. | Date | Initials | Description |
|---|---|---|---|
| | | | |

PDA GROUP
PRICE DINSDALE ASSOCIATES LIMITED
8, The Quadrant, Buxton
Derbyshire SK17 6AW
Tel. Buxton (01 298) 26 234

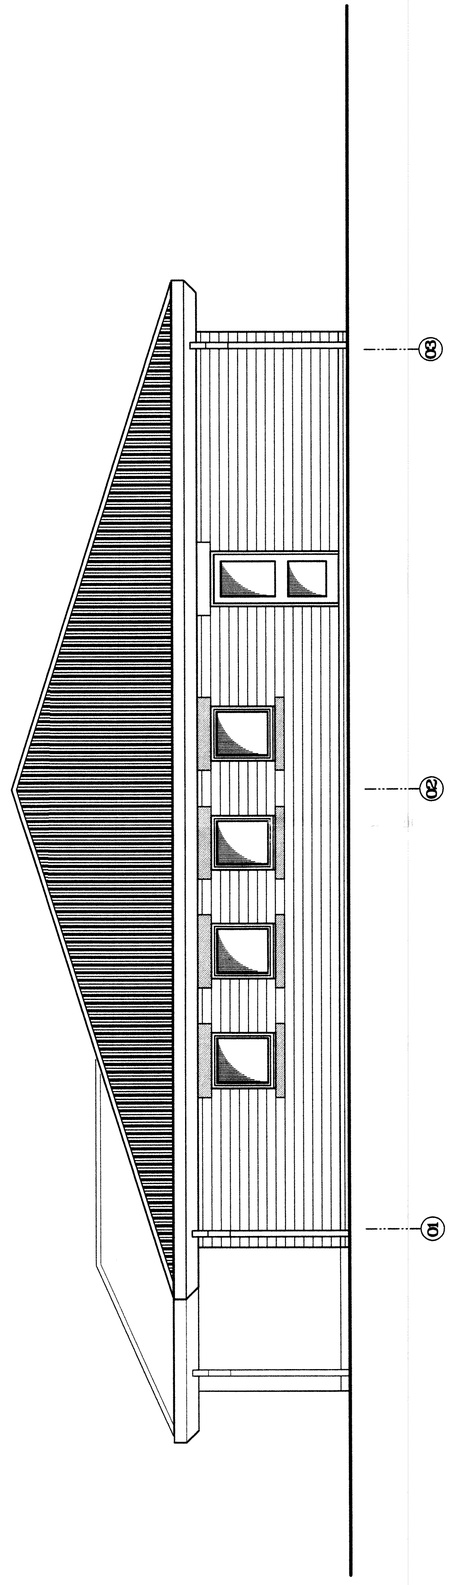Client

Vardells

Job Title

Proposed Light Industrial Unit
Staden Business Park, Buxton

Drawing Title

Elevations as Existing

Scale

1 : 50

| Job No | Drawing No | Rev. |
|---|---|---|
| 1301 | 03 | |