HPK/2013/0529

Levels with horizontal text are from recent topographical survey. Levels with vertical text are from older survey, before the erection of exsting building.

HIGH PEAK
7 OCT 2013
BOROUGH COUNCIL

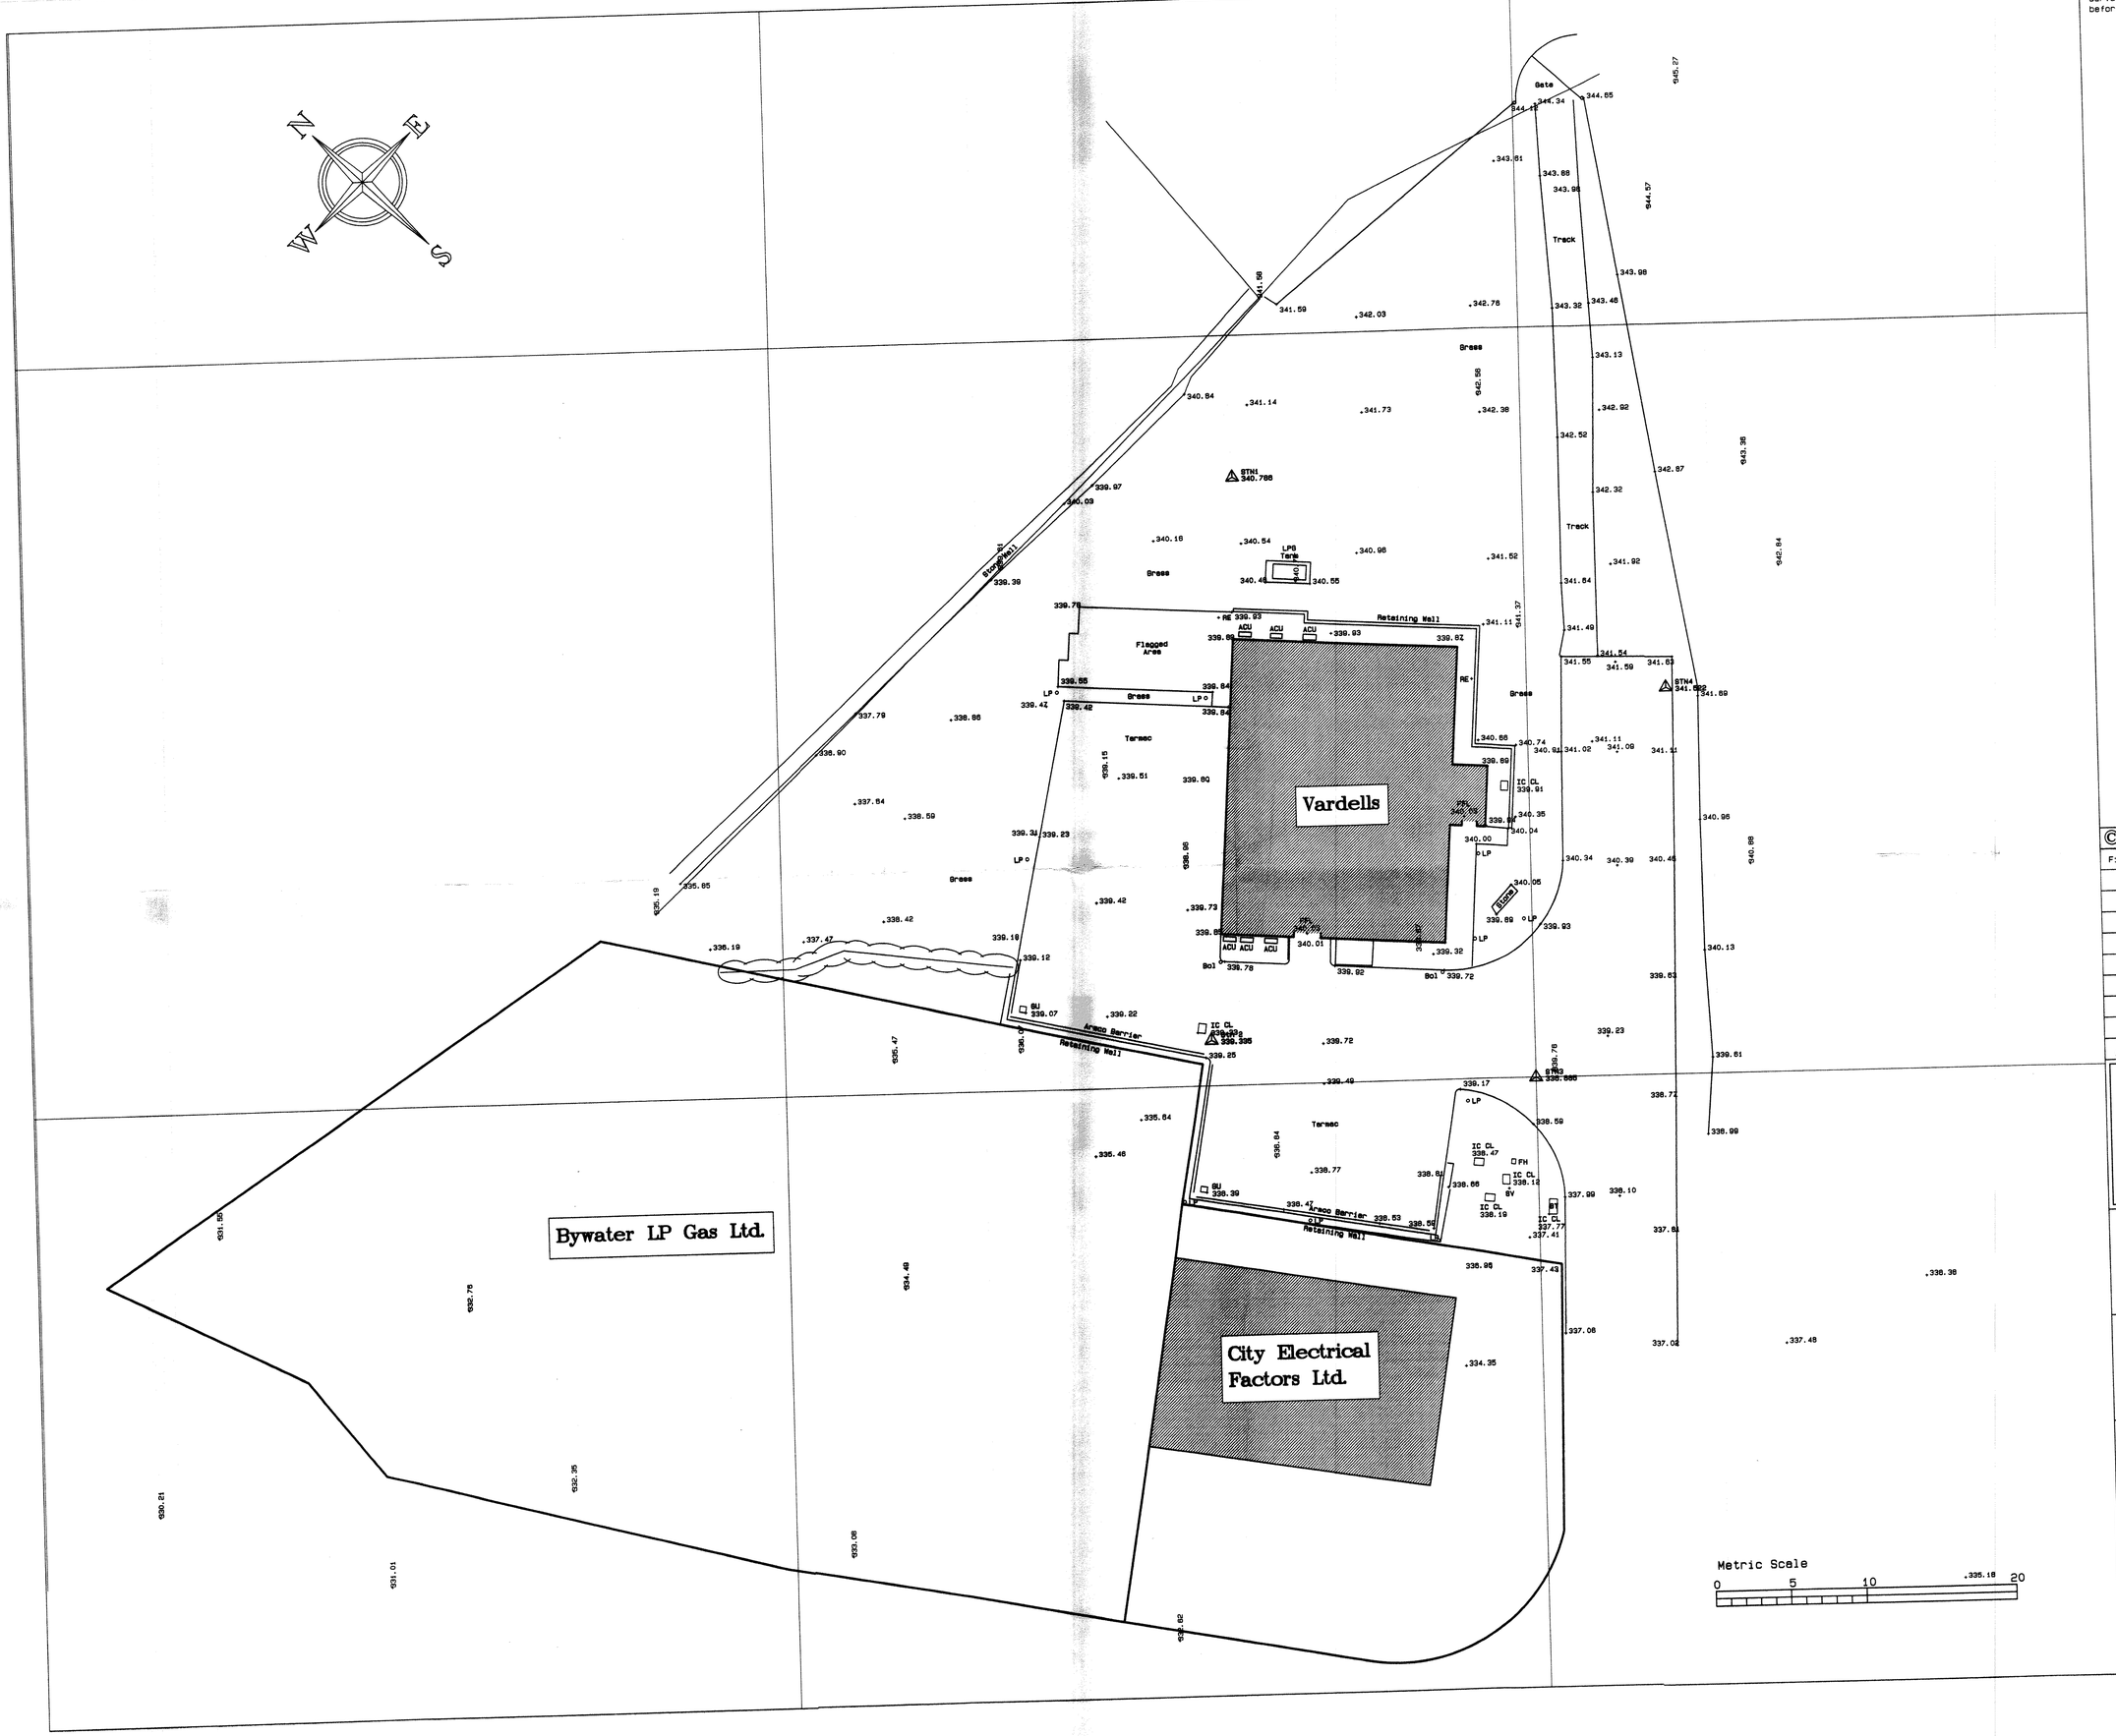

© Copyright 2013 Price Dinsdale Associates Ltd.

File: c:\drawings\war\ward01.drw

Rev	Date	Initials	Description

PDA GROUP

PRICE DINSDALE ASSOCIATES LIMITED
8, The Quadrant, Buxton
Derbyshire SK17 6AW
Tel. Buxton (01 298) 26 234

Client

Vardells

Job Title

Proposed Extension to Industrial Unit, Staden Business Park, Buxton

Drawing Title

Survey as Existing

Scale

1 : 200

Job No	Drawing No	Rev.
1301	01	