HPK/2013/0529

Crown Copyrig.

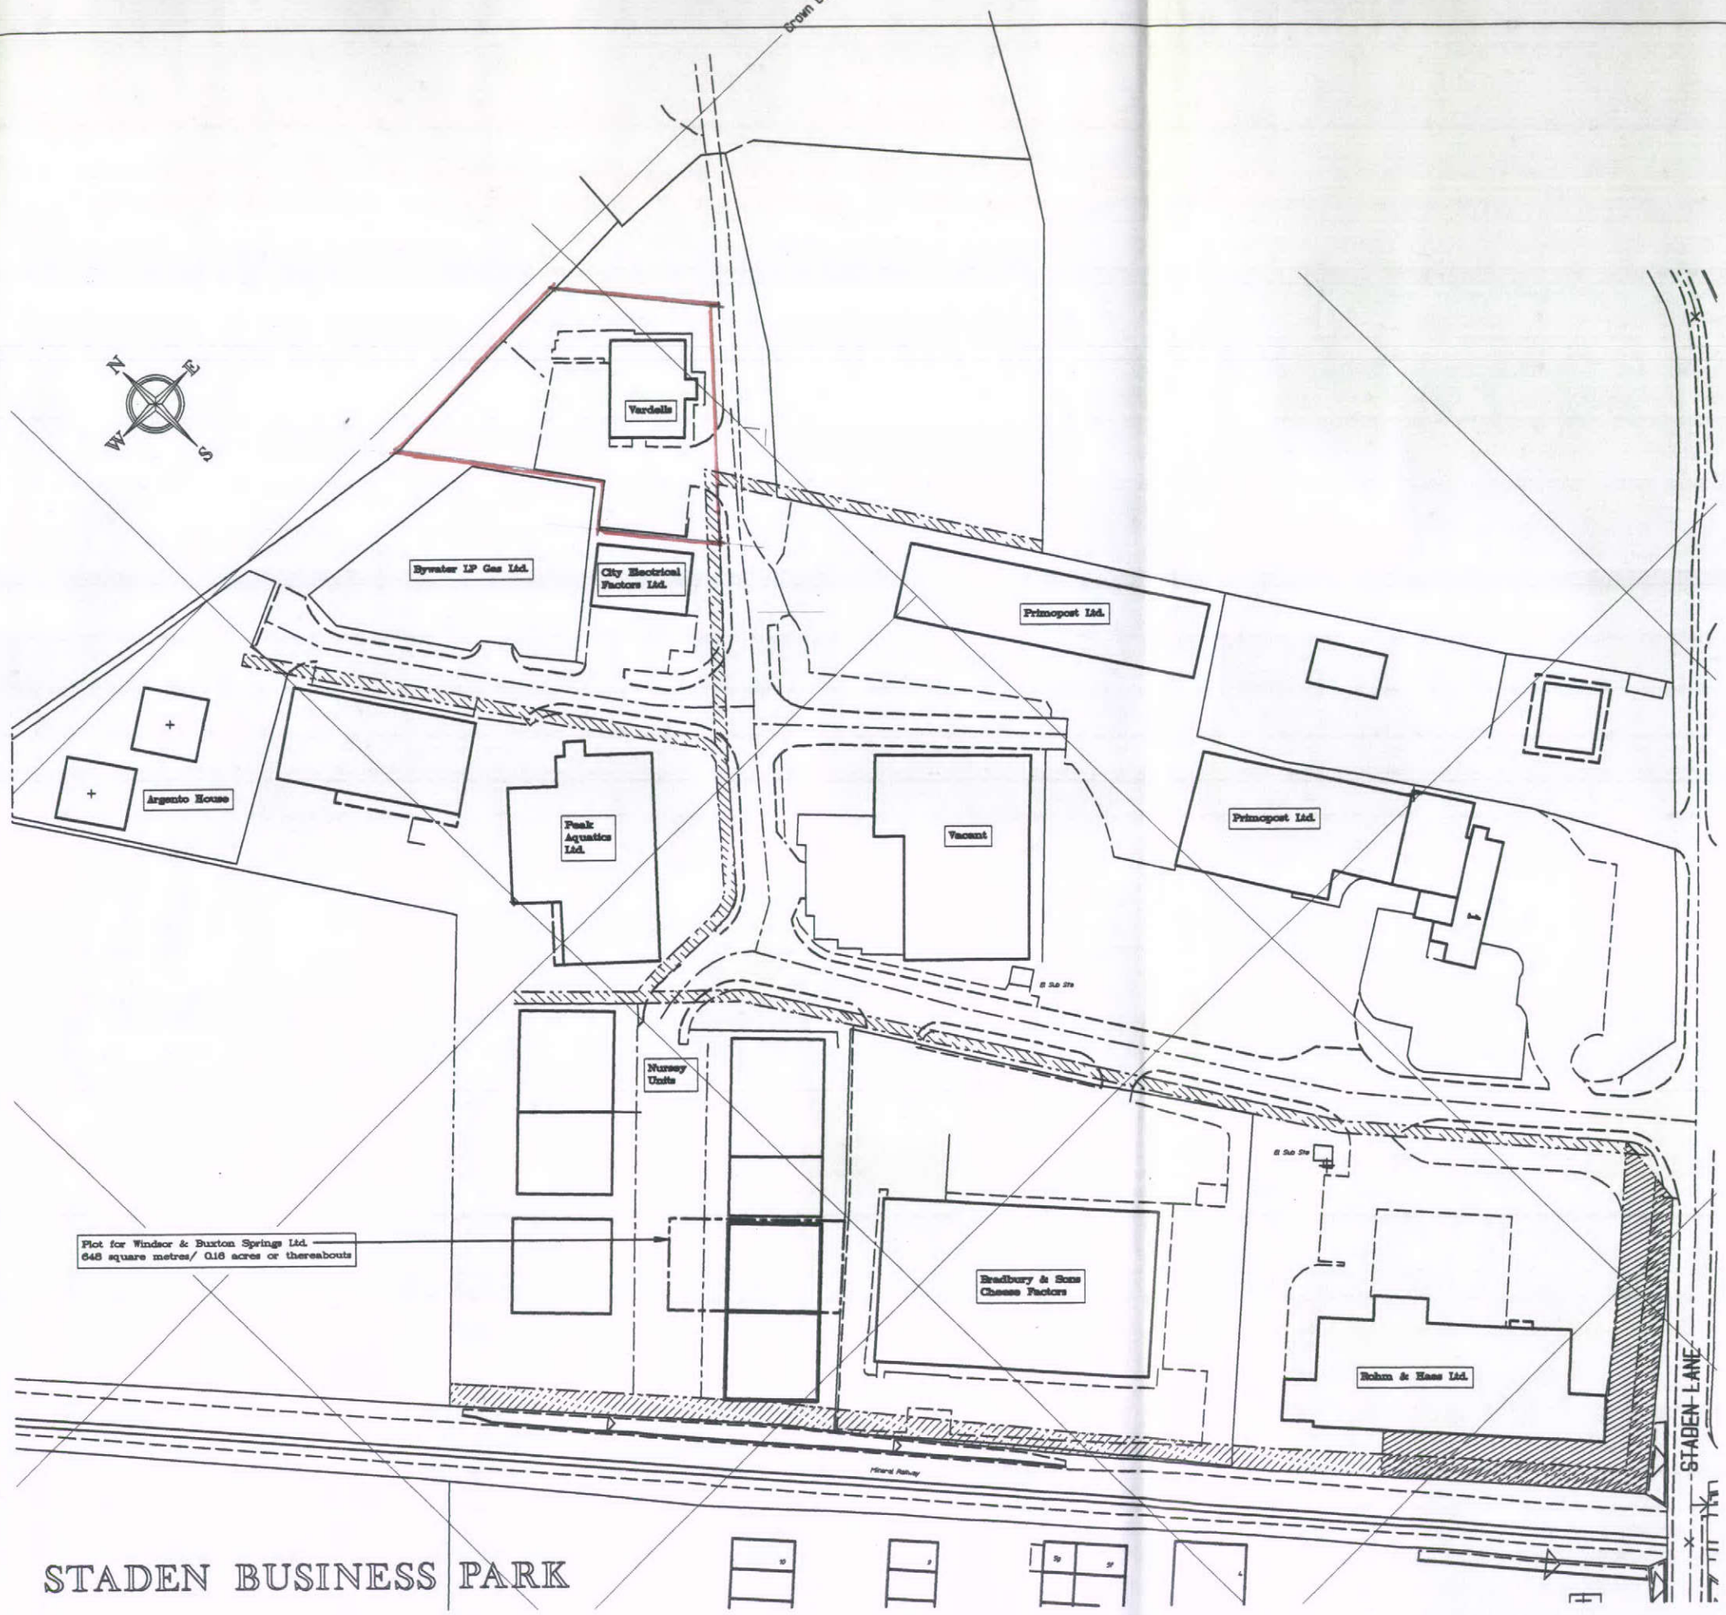

10.0m Severn Trent Water Authority easement

2.4m Service strip

4.8m developer's easement

HIGH PEAK
7 OCT 2013
BOROUGH COUNCIL

©Copyright 2013 Price Dinsdale Associates Ltd.

File: c:\drawings\sundry\staden.dwg

Rev	Date	Initials	Description

PDA GROUP
PRICE DINSDALE ASSOCIATES LIMITED
8, The Quadrant, Buxton
Derbyshire SK17 6AW
Tel. Buxton (01 298) 26 234

Client
Vardells

Job Title
Staden Business Park

Drawing Title
Location Plan

Scale
1 : 1250

Job No	Drawing No	Rev.
0000	00	