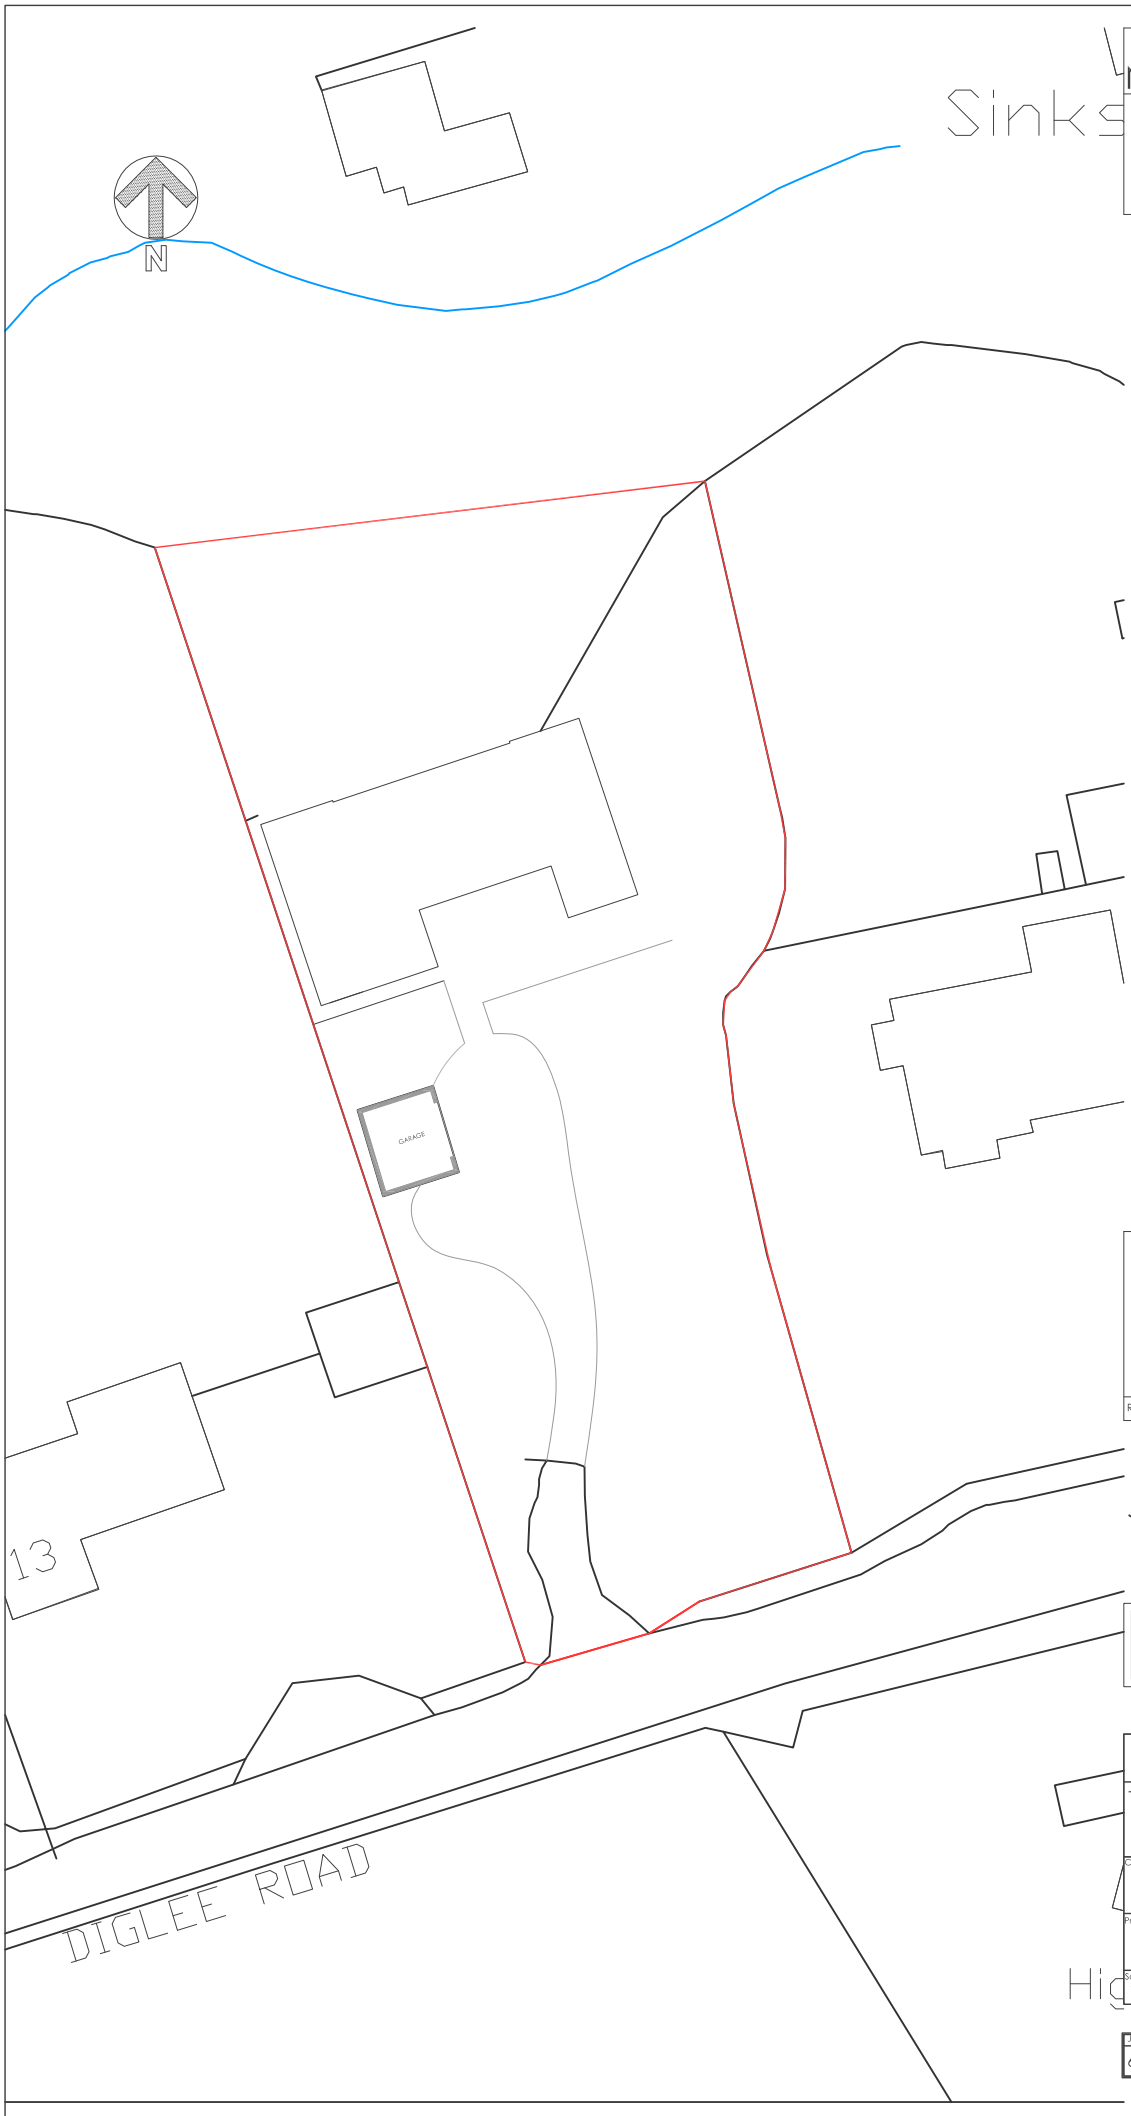

Notes

Jennings Design Associates take no responsibility for any dimensions obtained by scaling from this drawing. If no dimension is shown the recipient must ascertain the dimension specifically from the Architect or by site measurement. Supplying this drawing in digital form is solely for convenience and no reliance may be placed on digital data. All data must be checked against hard copy. Dimensions must be checked on site. Any discrepancies must be reported to the Architect immediately. This drawing is copyright of Jennings Design Associates

Rev	Description	Date	By
/	Initial Issue	-	-

Jennings Design Associates

Architects

Pr	Preliminary	C	Contract
P	Planning	Cn	Construction
Br	Building Regs	As	As Built
T	Tender	Sk	Sketch

Architects Designers Project Managers

The Warehouse, Saxon Street, Denton, Manchester M34 3DS

T: 0161 336 5011 F: 0161 320 0512 E: jda@jda-architects.com

Client: Mr D EUSTACE

Project: GLEN GARTH, DIGLEE ROAD,FURNESS VALE

Scale:	@ original size	Date:	Drawn by:	Checked By:
1/500	A4	22-08-2013	CM	BJ

Job Number			Description	Rev
694a	A	001	SITE PLAN	

0 5m 10m

Scale 1:500

Z:\694 - Glengarth, Furness Vale\Drawings\plots\Lanscaping Plots\694a_A001_Site Plan.dwg

(c) Crown Copyright 2012. All rights res