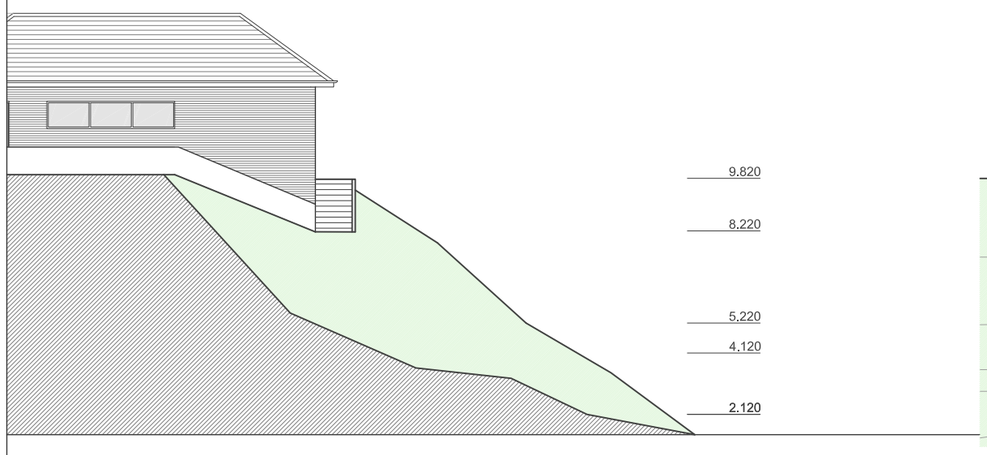

EAST ELEVATION - 1:200



NORTH ELEVATION - 1:200

Notes

Jennings Design Associates take no responsibility for any dimensions obtained by scaling from this drawing. If no dimension is shown the recipient must ascertain the dimension specifically from the Architect or by site measurement. Supplying this drawing in digital form is solely for convenience and no reliance may be placed on digital data. All data must be checked against hard copy. Dimensions must be checked on site. Any discrepancies must be reported to the Architect immediately. This drawing is copyright of Jennings Design Associates

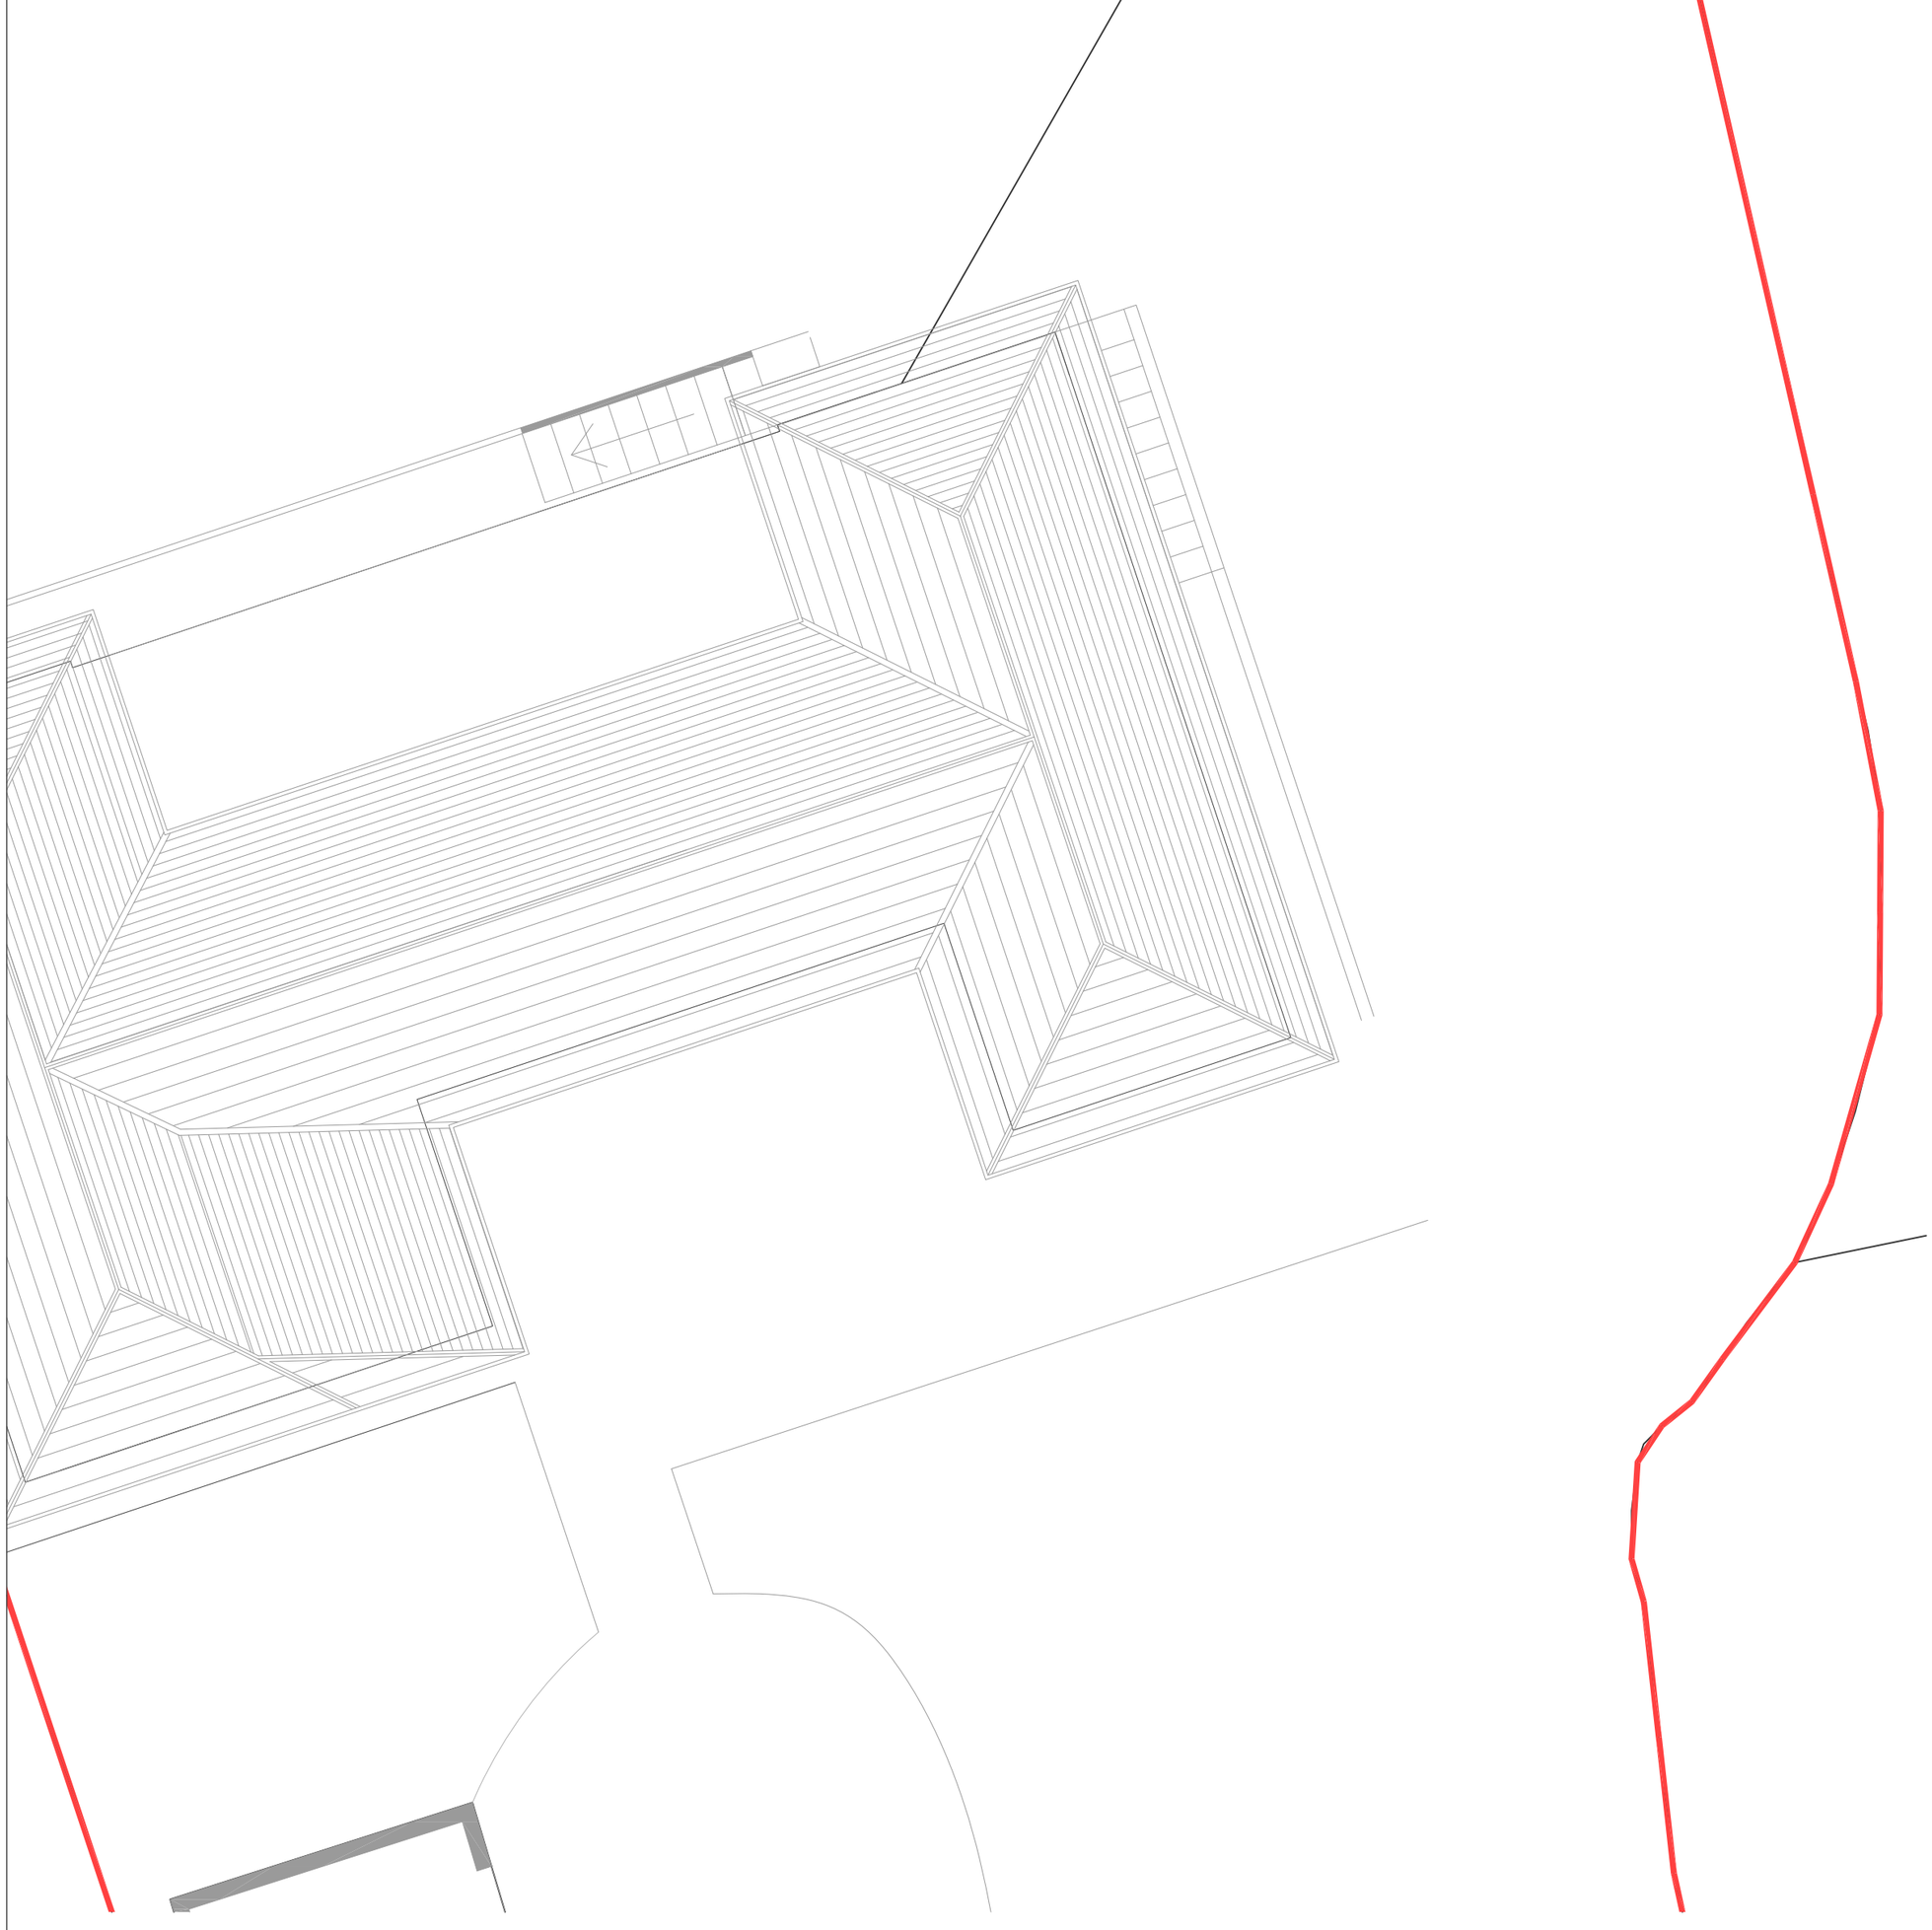

EXISTING PLAN 1:100

Rev	Description	Date	By
A	To Planning Comments	08/10/2013	CM

Jennings Design Associates

Architects

C	Concept		G	Tender	
D	Planning		J	Construction	
E	Building Regs		L	As Built	
F	Production		Sk	Sketch	

Architects Designers Project Managers

The Warehouse, Saxon Street, Denton, Manchester M34 3DS

T: 0161 336 5011 F: 0161 320 0512 E: jda@jda-architects.com

Client:

Mr D EUSTACE

Project:

GLENGARTH, DIGLEE ROAD, FURNESS VALE

Scale:	@ original size	Date:	Drawn by:	Checked By:
1:100	A2	22-08-13	CM	BJ

Job Number			Description	Rev
694A	A	002	EXISTING LANDSCAPING	A

0 1m 2m Scale 1:100

Z:\694 - Glengarth, Furness Vale\Drawings\plots\Lanscaping Plots\694a_A002_ Existing Site Plan.dwg