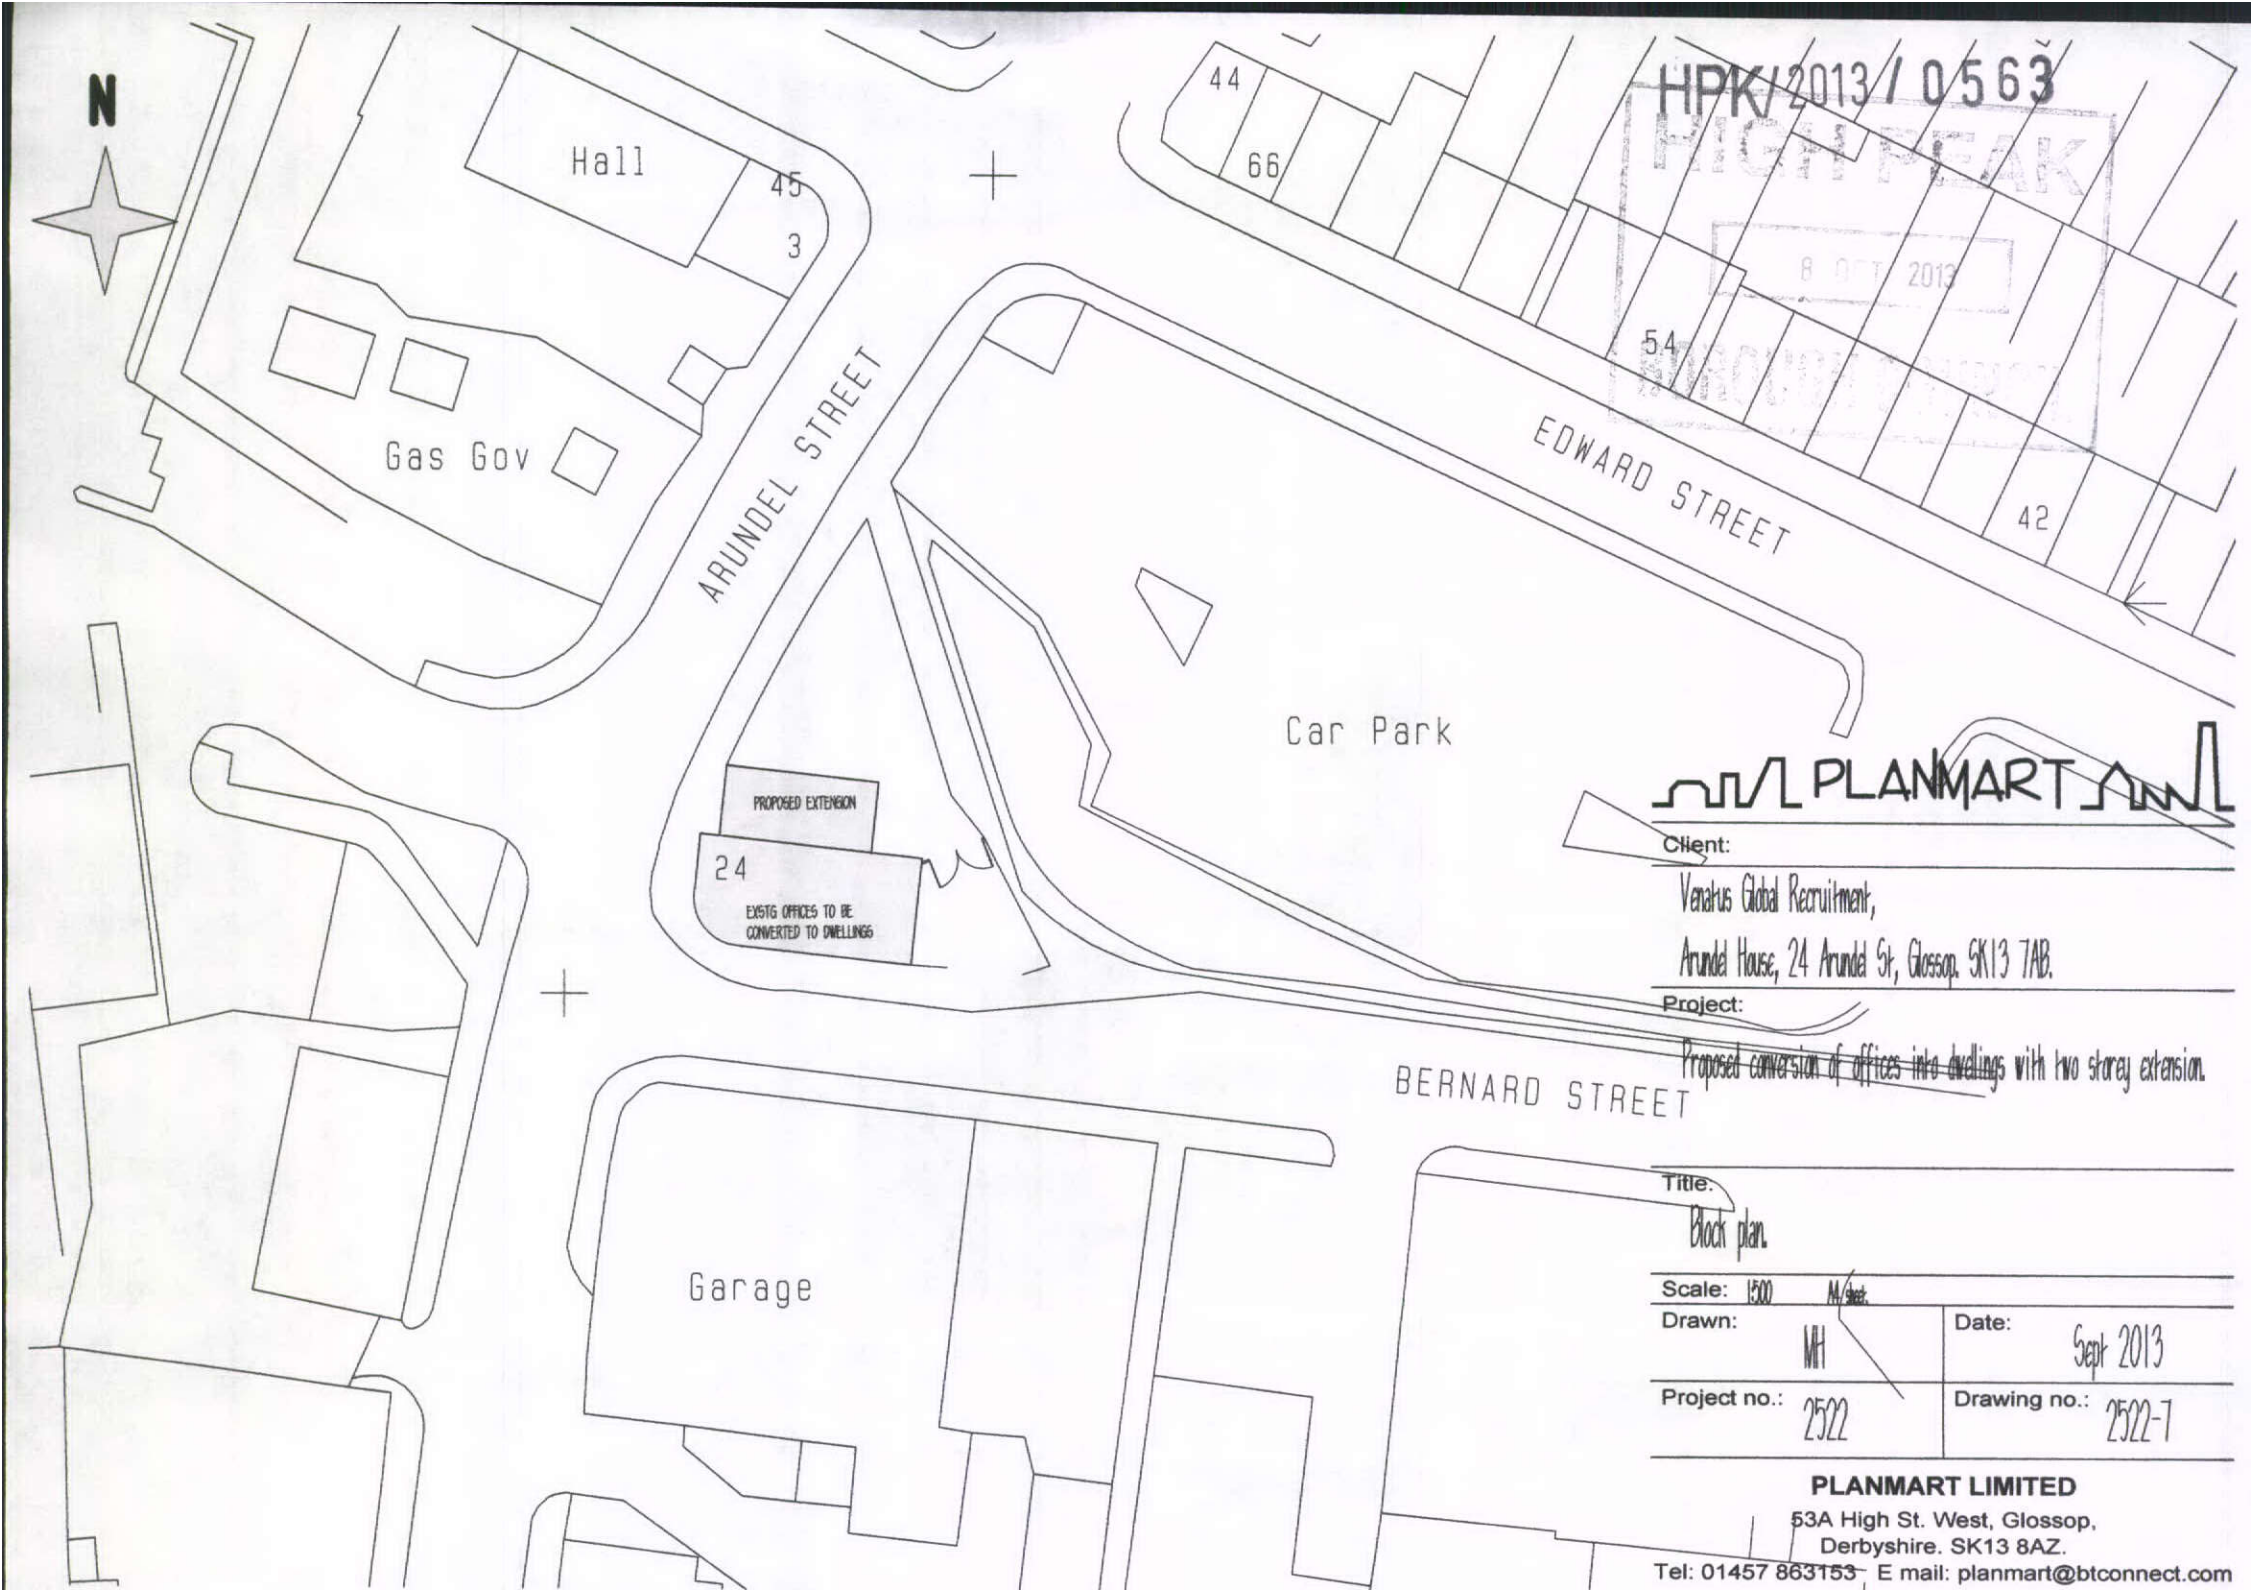

HPK/2013/0563

HIGH PEAK
8 OCT 2013

PLANMART

Client:
Venatus Global Recruitment,
Arundel House, 24 Arundel St, Glossop. SK13 7AB.

Project:
Proposed conversion of offices into dwellings with two storey extension.

Title:
Block plan.

Scale: 1:500 A4 Sheet.

Drawn: MH

Date: Sept 2013

Project no.: 2522

Drawing no.: 2522-7

PLANMART LIMITED
53A High St. West, Glossop,
Derbyshire. SK13 8AZ.
Tel: 01457 863153 E mail: planmart@btconnect.com