THIS DRAWING IS NOT TO BE COPIED OR REPRODUCED
WITHOUT THE PRIOR WRITTEN CONSENT OF PLANMART LTD.

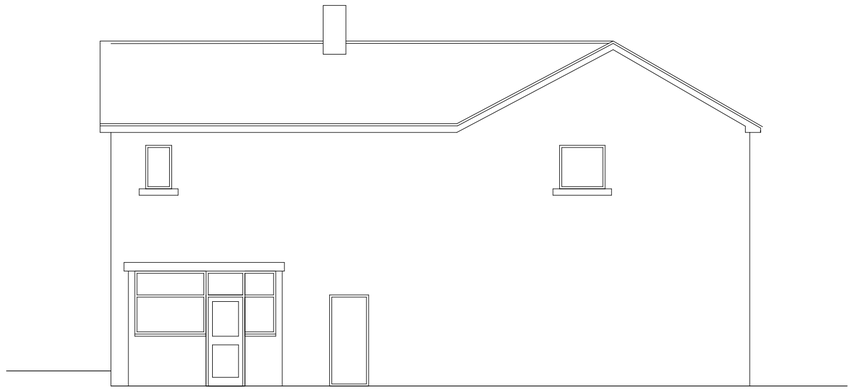

EXISTING ELEVATION NORTH

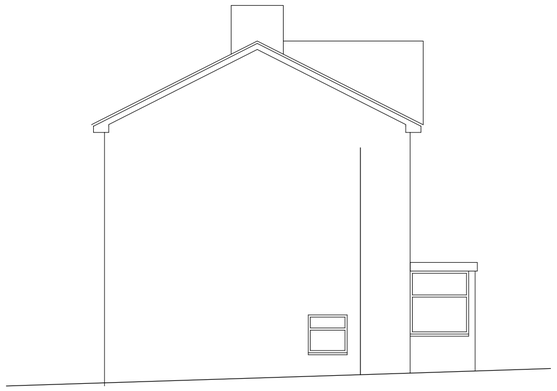

EXISTING ELEVATION EAST



EXISTING ELEVATION SOUTH

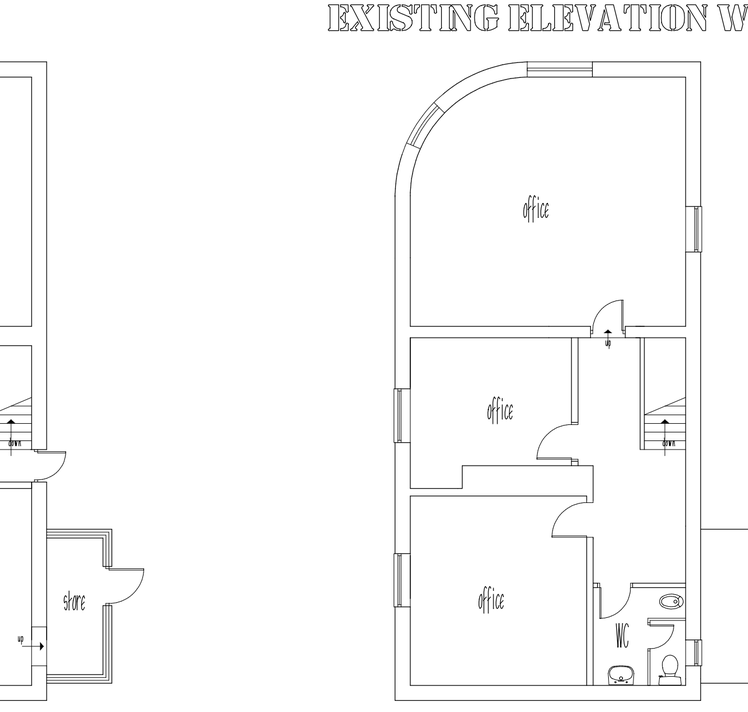

EXISTING ELEVATION WEST

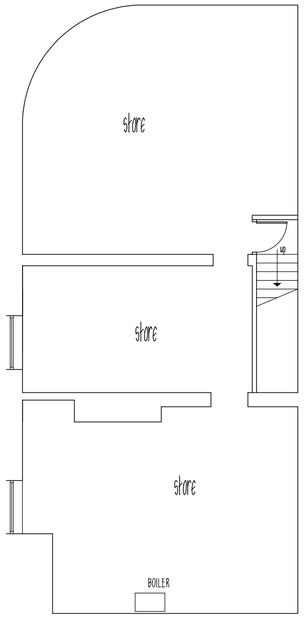

EXSTG BASEMENT PLAN

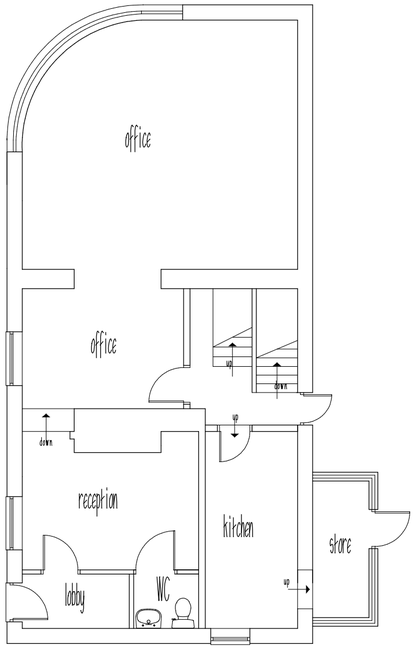

EXSTG GF PLAN

EXSTG FF PLAN

PLANMART

Client:

Venatus Global Recruitment,
Arundel House, 24 Arundel St, Glossop, SK13 7AB.

Project:

Proposed conversion of offices into dwellings with two storey extension.

Title:

Existing plans and elevations.

Scale: 1:100 A2 sheet.

Drawn:	Date:
MH	Sept 2013
Project no.: 2522	Drawing no.: 2522-1

PLANMART LIMITED
53A High St. West, Glossop,
Derbyshire SK13 8AZ.
Tel: 01457 863153 E mail: planmart@btconnect.com