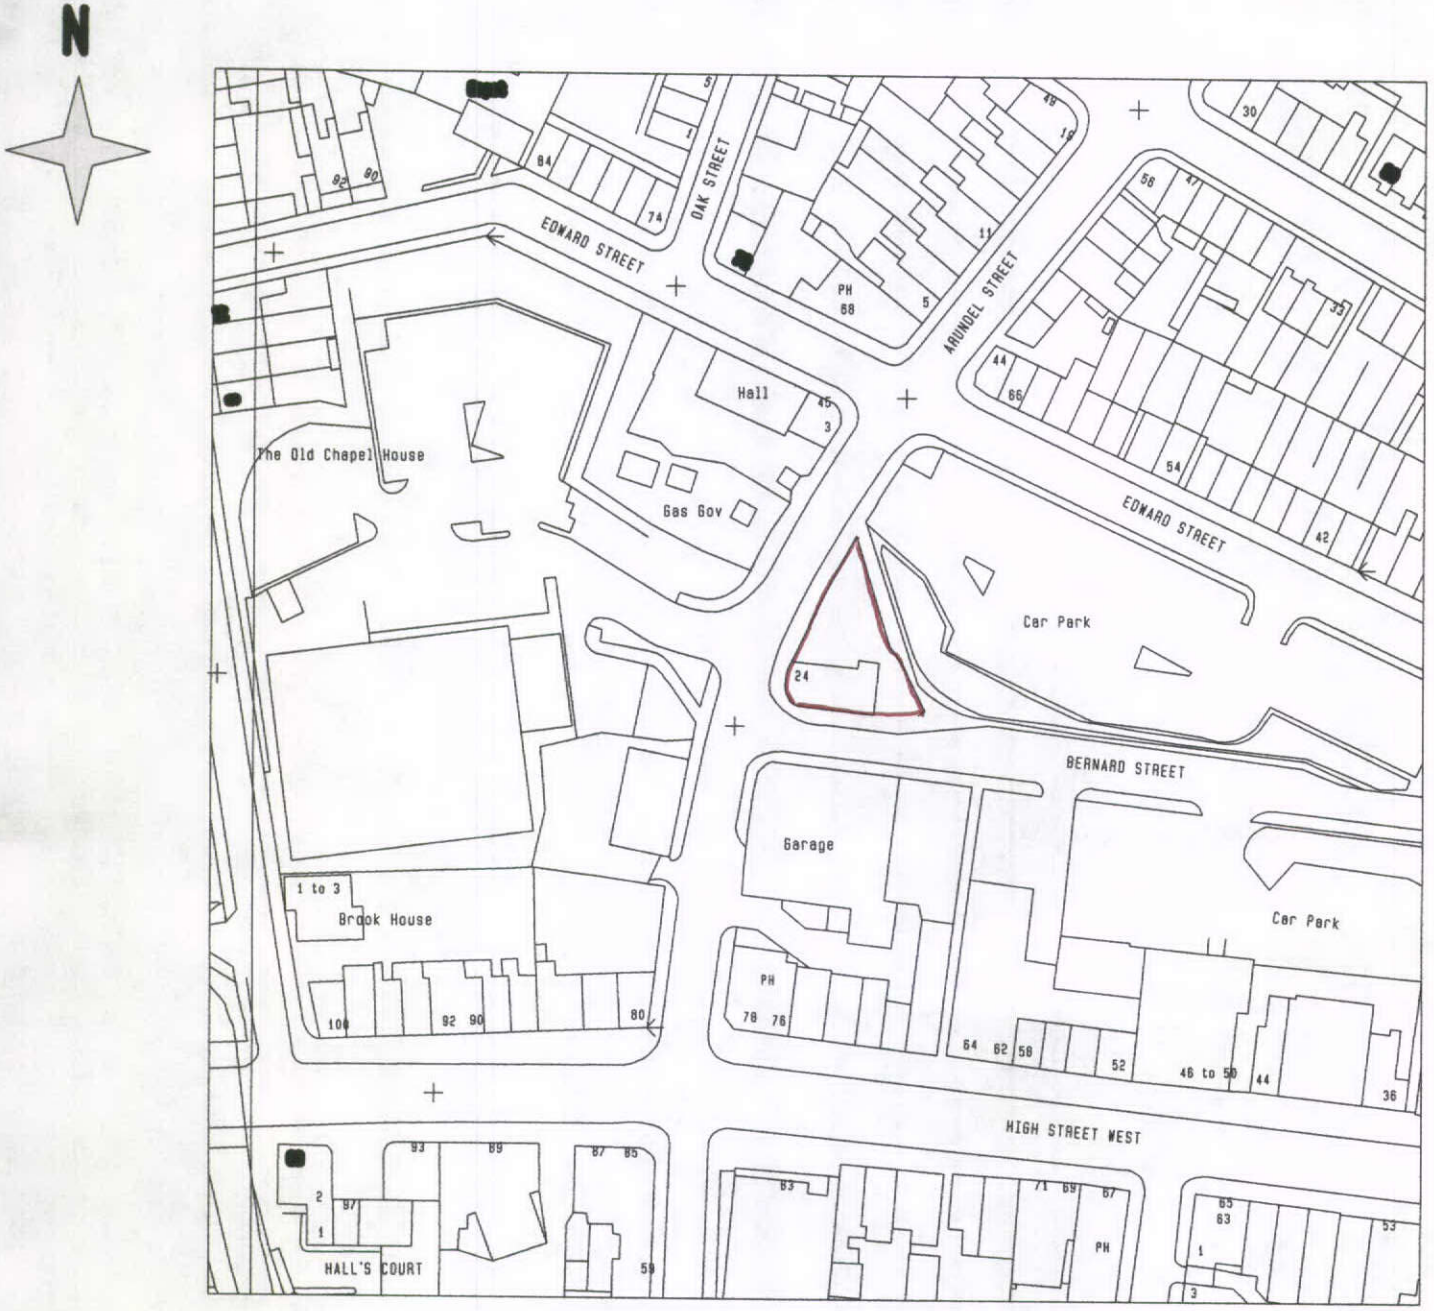

HPK/2013/0563
HIGH PEAK
8 OCT 2013
BOROUGH COUNCIL

PLANMART

Client:

Venatus Global Recruitment,

Arundel House, 24 Arundel St, Glossop. SK13 7AB.

Project:

Proposed conversion of offices into dwellings with two storey extension.

Title:

Location plan.

Scale: 1:1250 A4 sheet.

Drawn:	Date:
MH	Sept 2013
Project no.: 2522	Drawing no.: 2522-4

PLANMART LIMITED
53A High St. West, Glossop,
Derbyshire. SK13 8AZ.
Tel: 01457 863153 E mail: planmart@btconnect.com