THIS DRAWING IS NOT TO BE COPIED OR REPRODUCED
WITHOUT THE PRIOR WRITTEN CONSENT OF PLANMART LTD.

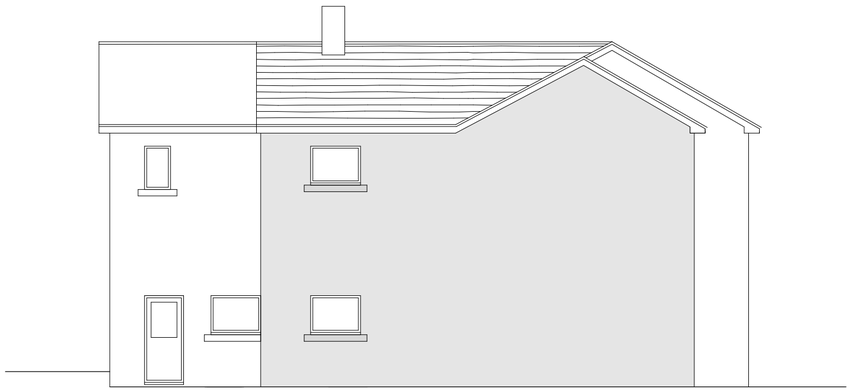

PROPOSED ELEVATION NORTH



PROPOSED ELEVATION EAST



PROPOSED ELEVATION SOUTH



PROPOSED ELEVATION WEST

PLANMART

Client:

Venatus Global Recruitment,
Arundel House, 24 Arundel St, Glossop. SK13 7AB.

Project:

Proposed conversion of offices into dwellings with two storey extension.

Title:

Proposed elevations.

Scale: 1:100 A2 sheet.	
Drawn: MH	Date: Sept 2013
Project no.: 2522	Drawing no.: 2522-2

PLANMART LIMITED
53A High St. West, Glossop,
Derbyshire SK13 8AZ.
Tel: 01457 863153 E mail: planmart@btconnect.com