ALL DIMENSIONS TO BE CHECKED ON SITE.

DO NOT SCALE

IF IN DOUBT - ASK LDP

NO WORK TO COMMENCE ONSITE PRIOR TO PLANNING CONSENT BEING OBTAINED AND BUILDING REGULATIONS APPROVED.

© COPYRIGHT
NOT TO BE REPRODUCED WITHOUT THE WRITTEN AUTHORITY OF LDP.

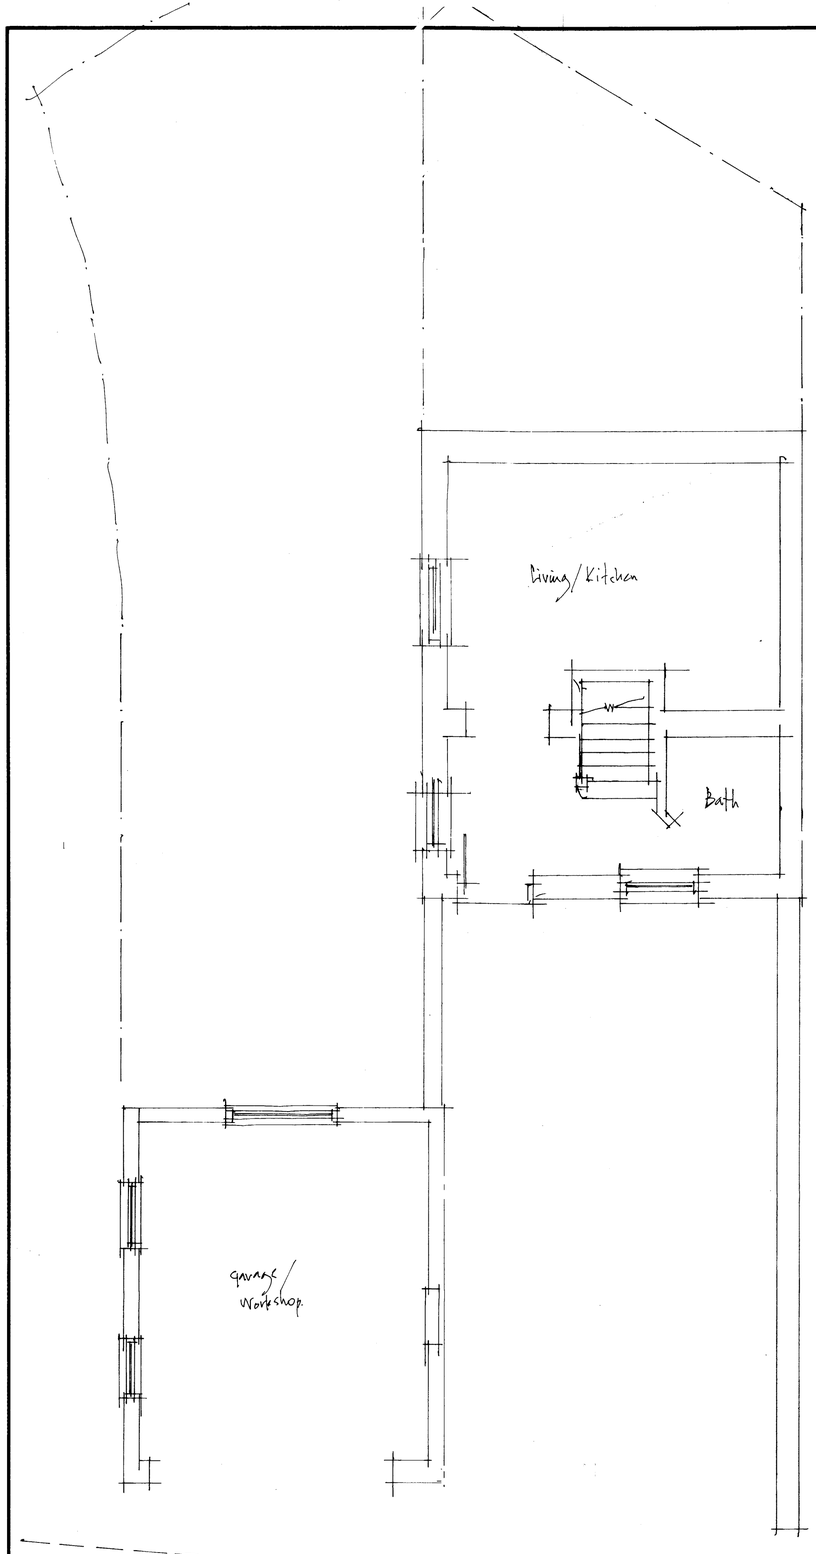

GROUND FLOOR PLAN

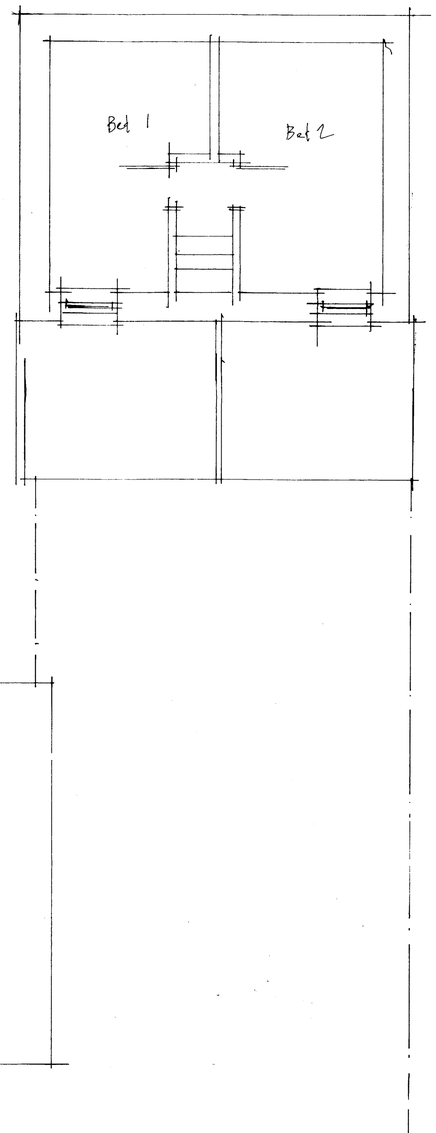

FIRST FLOOR PLAN

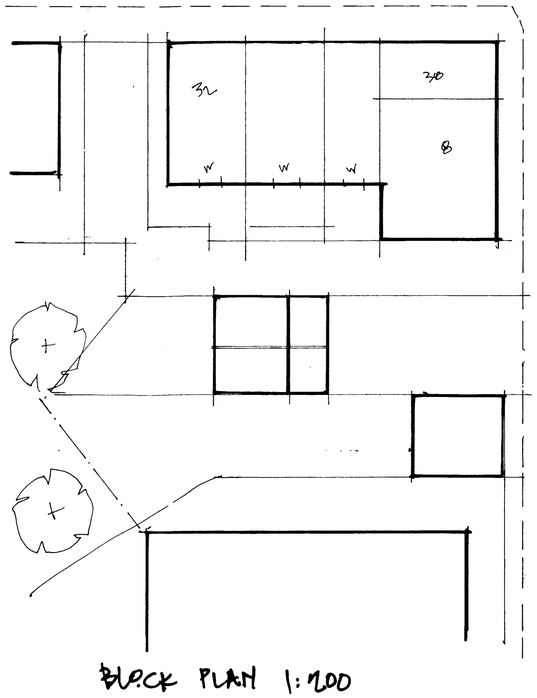

BLOCK PLAN 1:200

A OUTBUILDING REMOVED 9.10.13

HIGH PEAK

ALBERT STREET, HADFIELD

MR M WINTERBOTTOM

PLANS

AS EXISTING

LOCKSIDE DESIGN PARTNERSHIP
ARCHITECTURAL + HISTORIC BUILDING CONSULTANTS
Lockside Mill, St Martins Road, Marple, Stockport, SK6 7BZ
Telephone: 0161-427-7721 Fax: 0161-427-7722
www.locksidedesign.co.uk ideas@locksidedesign.co.uk

12/M16/01 A 1:50 SEPT '13