HPK/2013/0506

HIGH PEAK

9 OCT 2013

BOROUGH COUNCIL

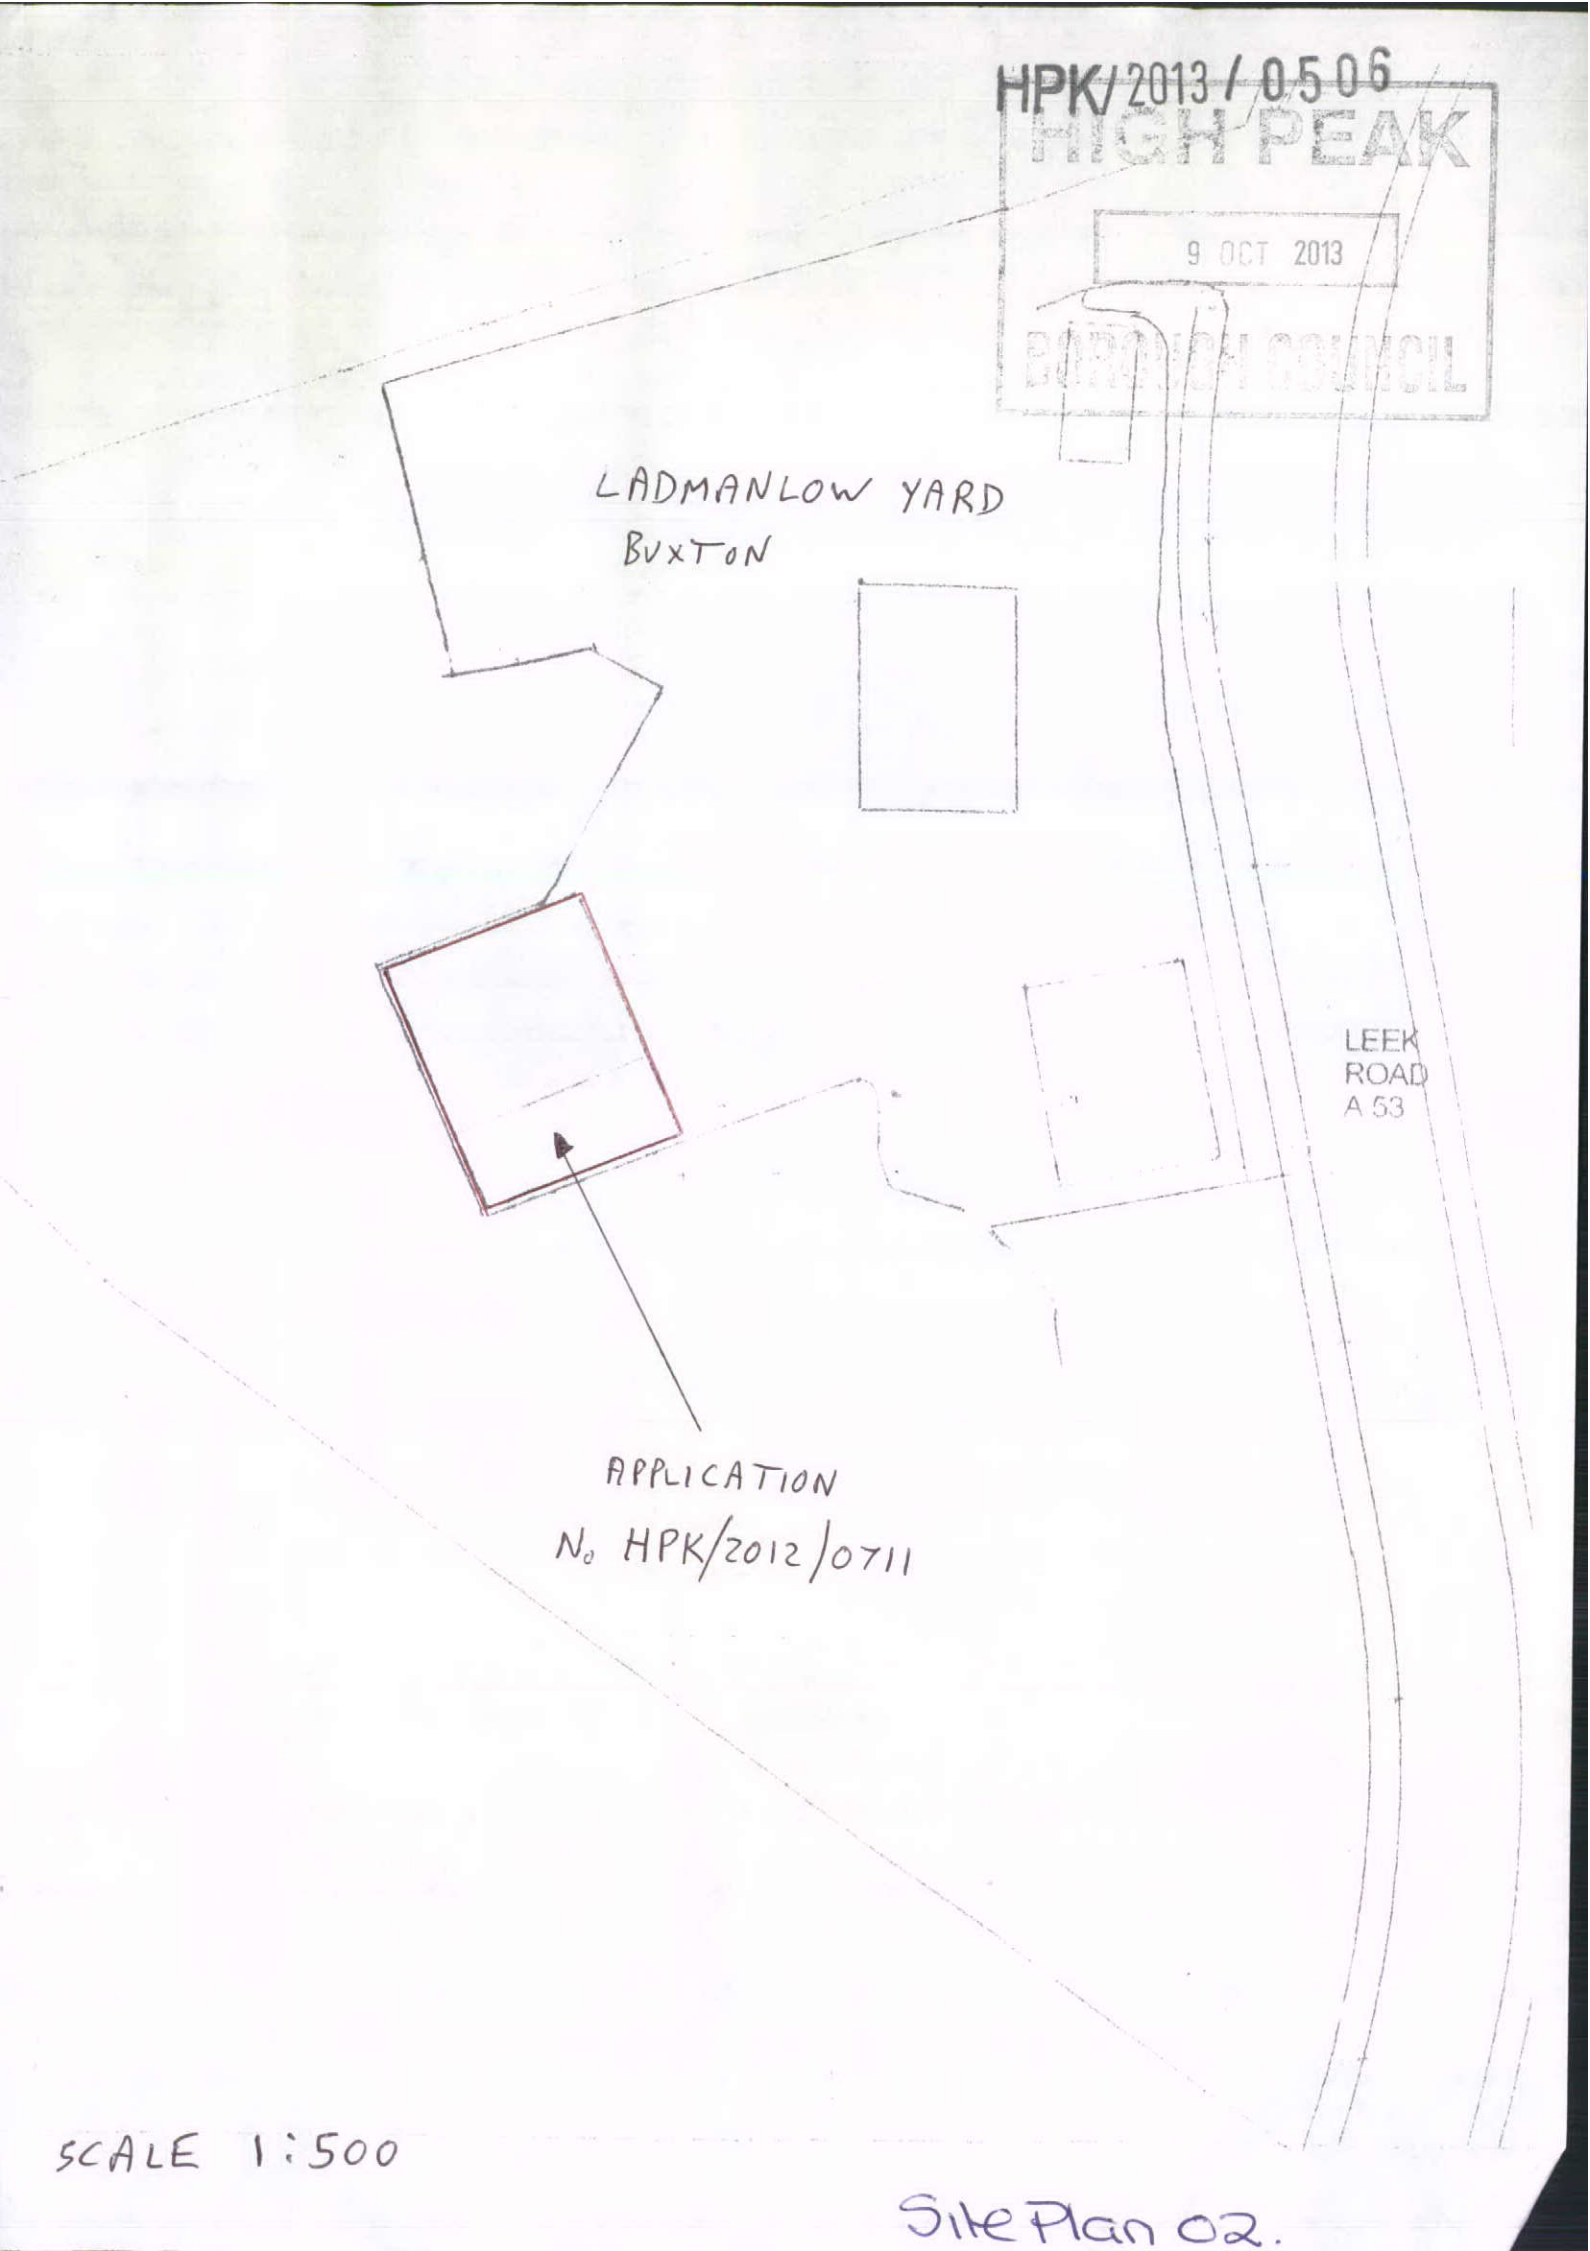

SCALE 1:500

Site Plan 02.