
EXISTING FRONT ASPECT

HPK/2013/0515

HIGH PEAK

9 OCT 2013

BOROUGH COUNCIL

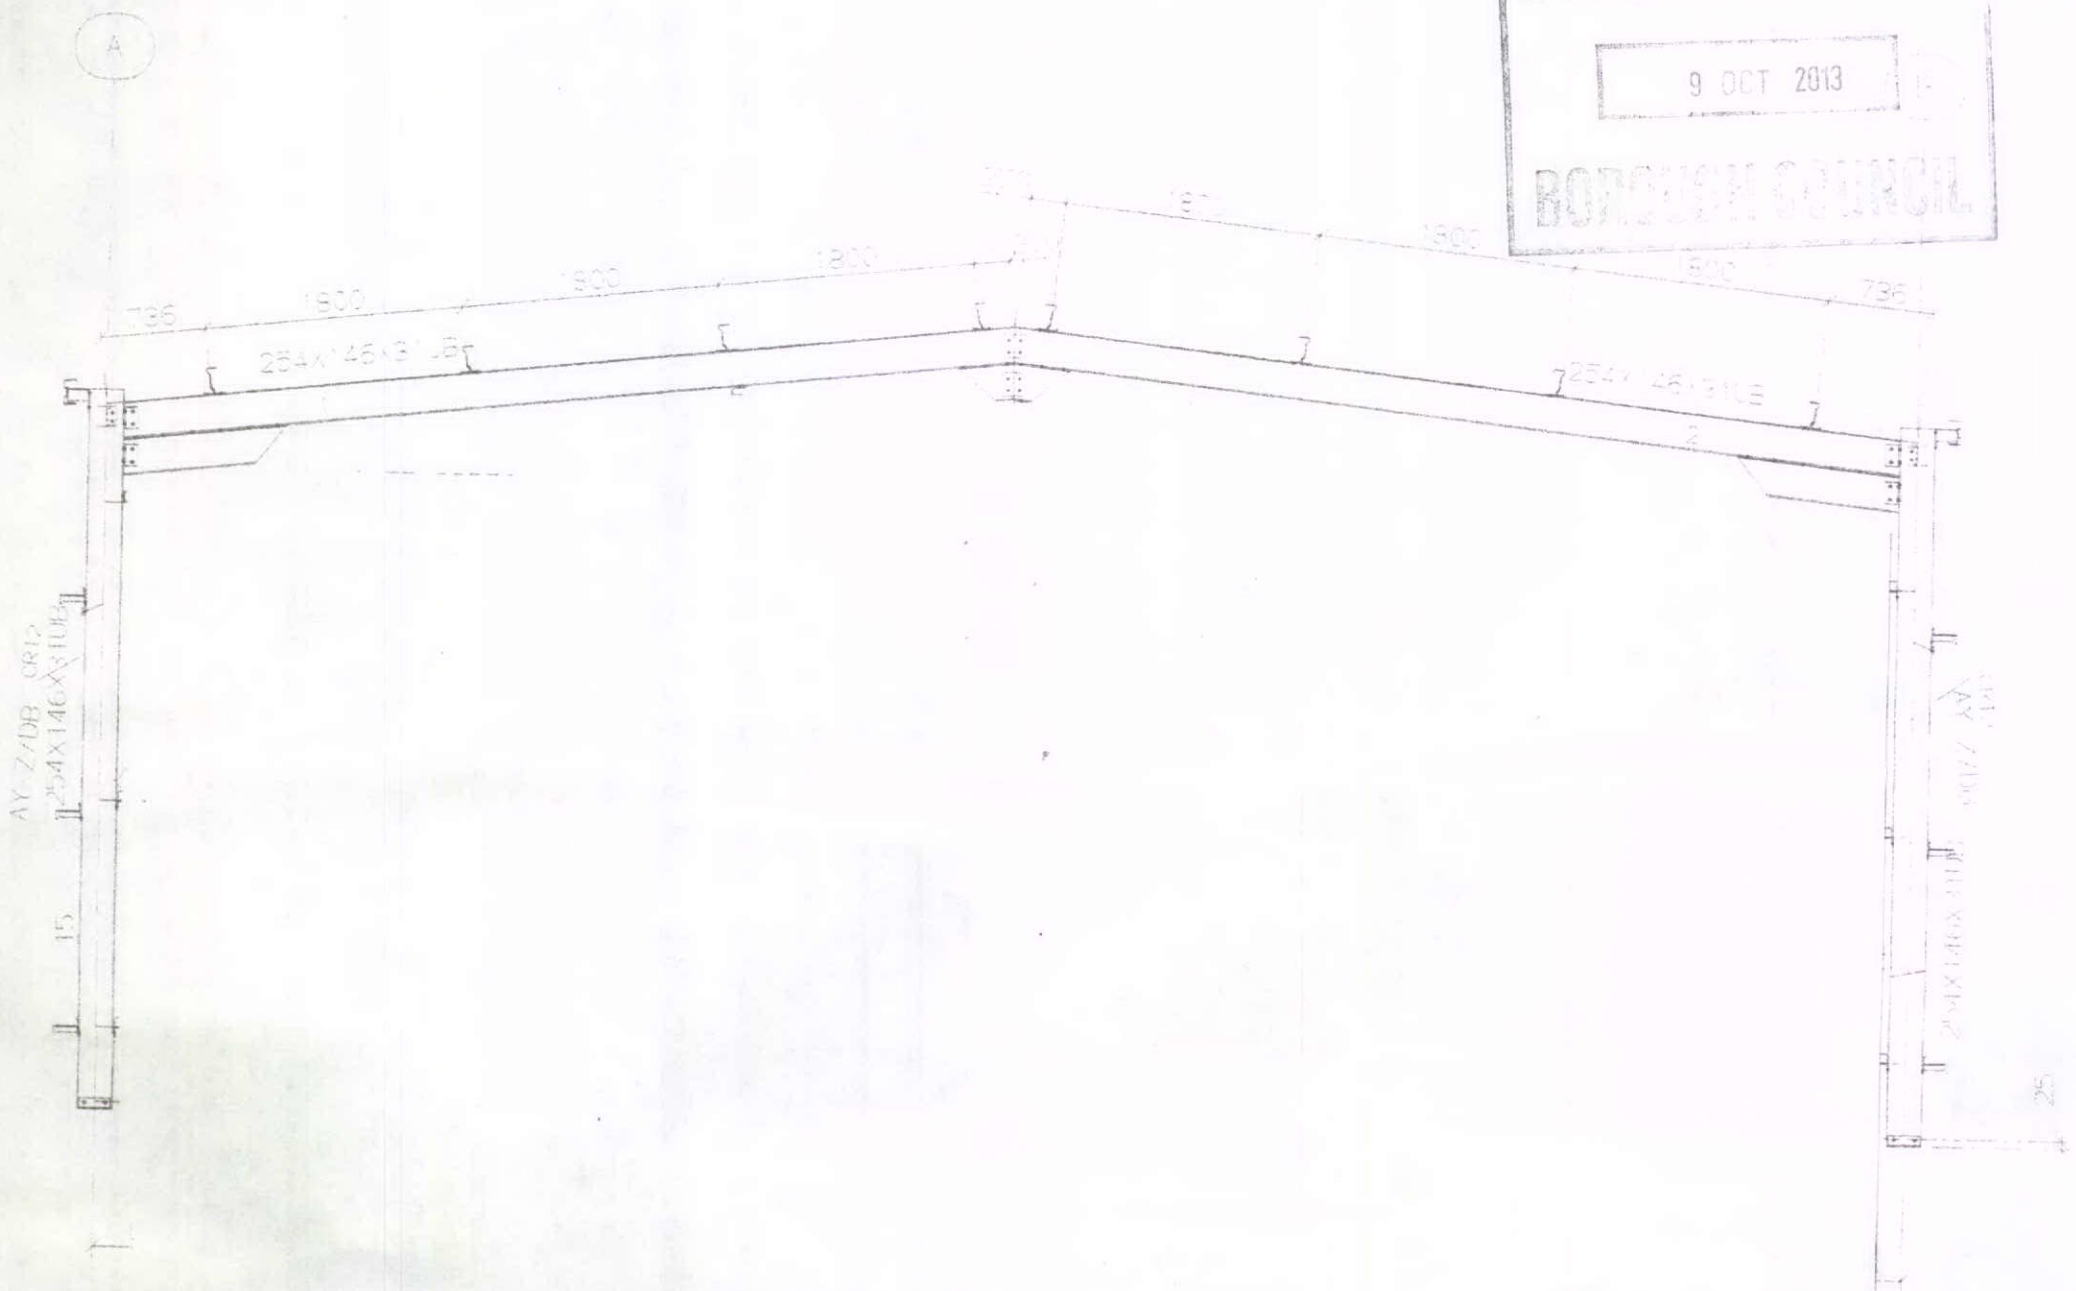

SCALE 1:500