APPLICATION HPK 2013/0530

HPK/2013/0530
HIGH PEAK
9 OCT 2013
BOROUGH COUNCIL

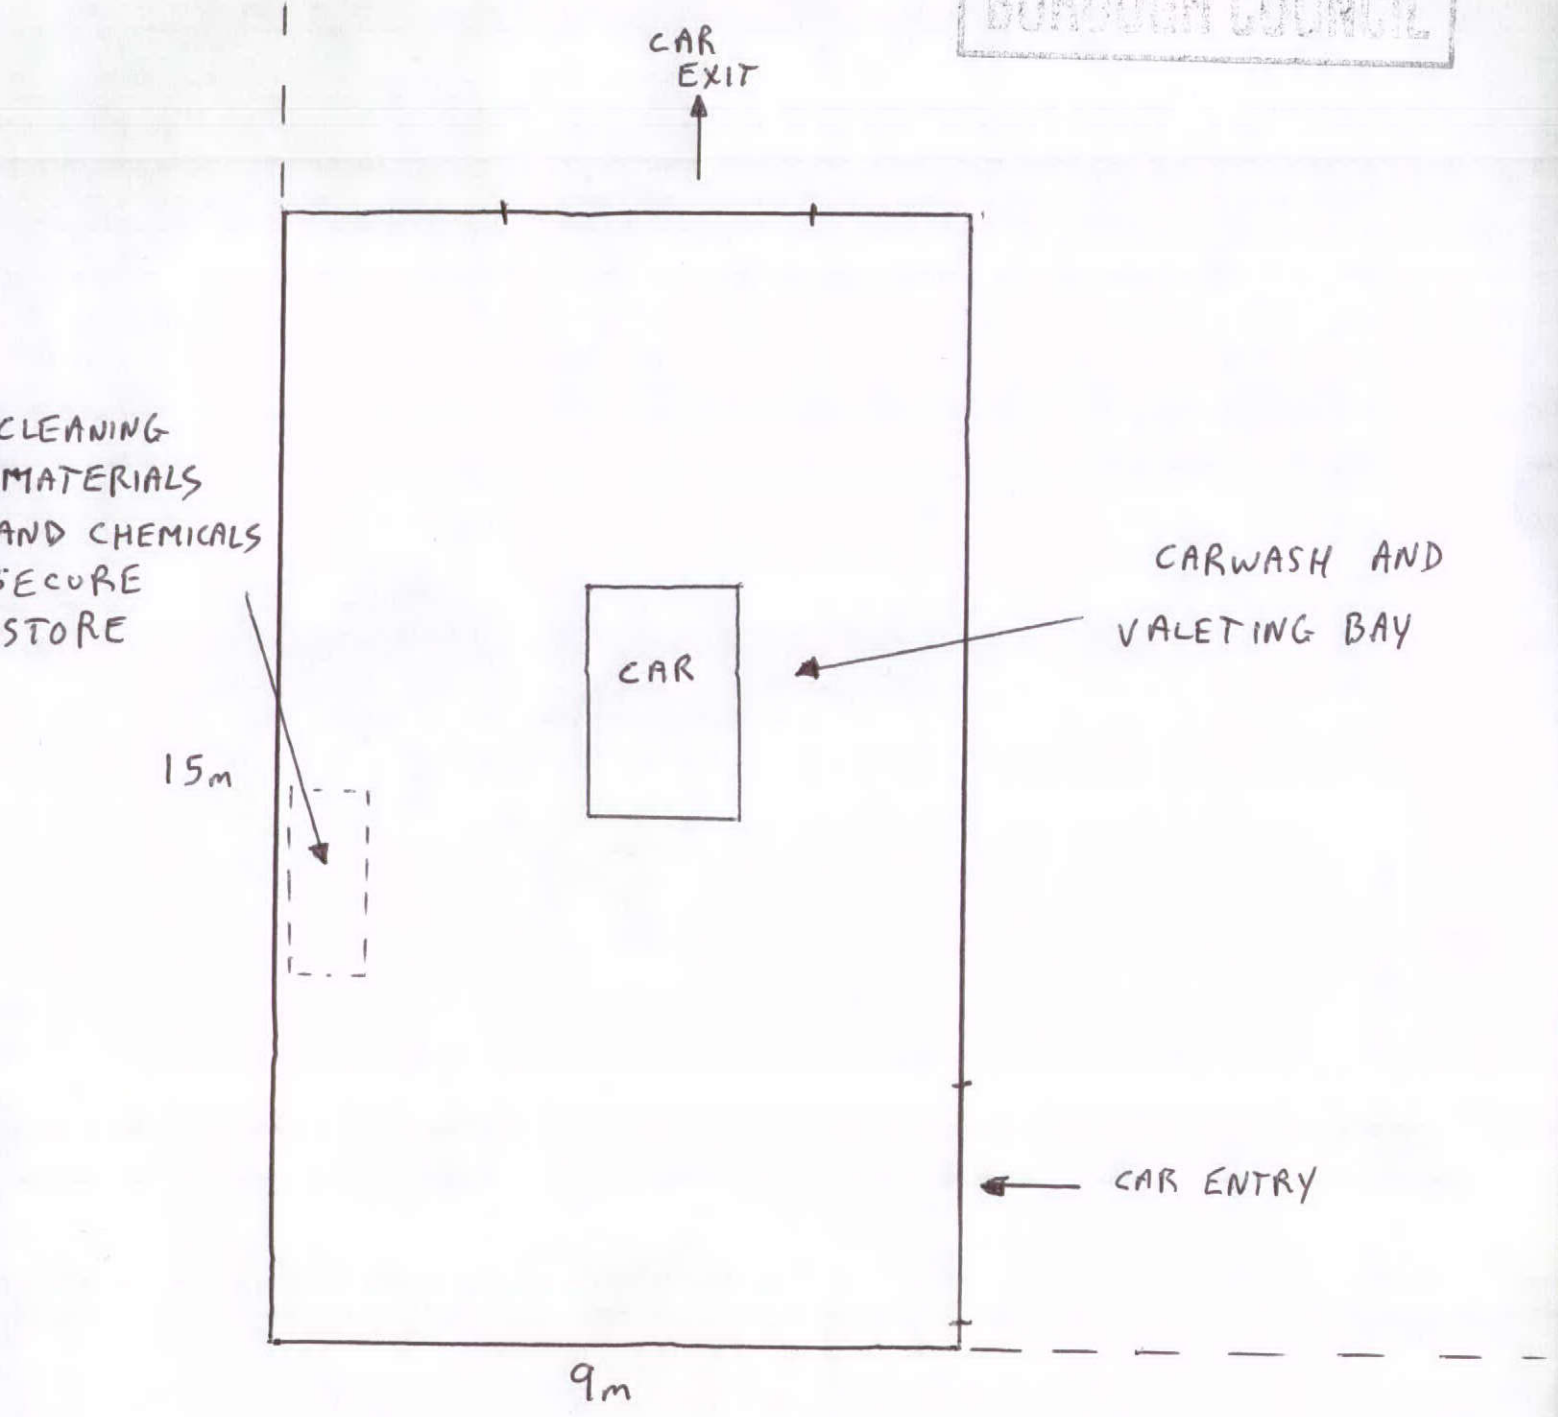

PROPOSED AND EXISTING FLOORPLAN OF UNIT 1
LADMANLOW YARD
BUXTON

SCALE 1:100

Drg 05