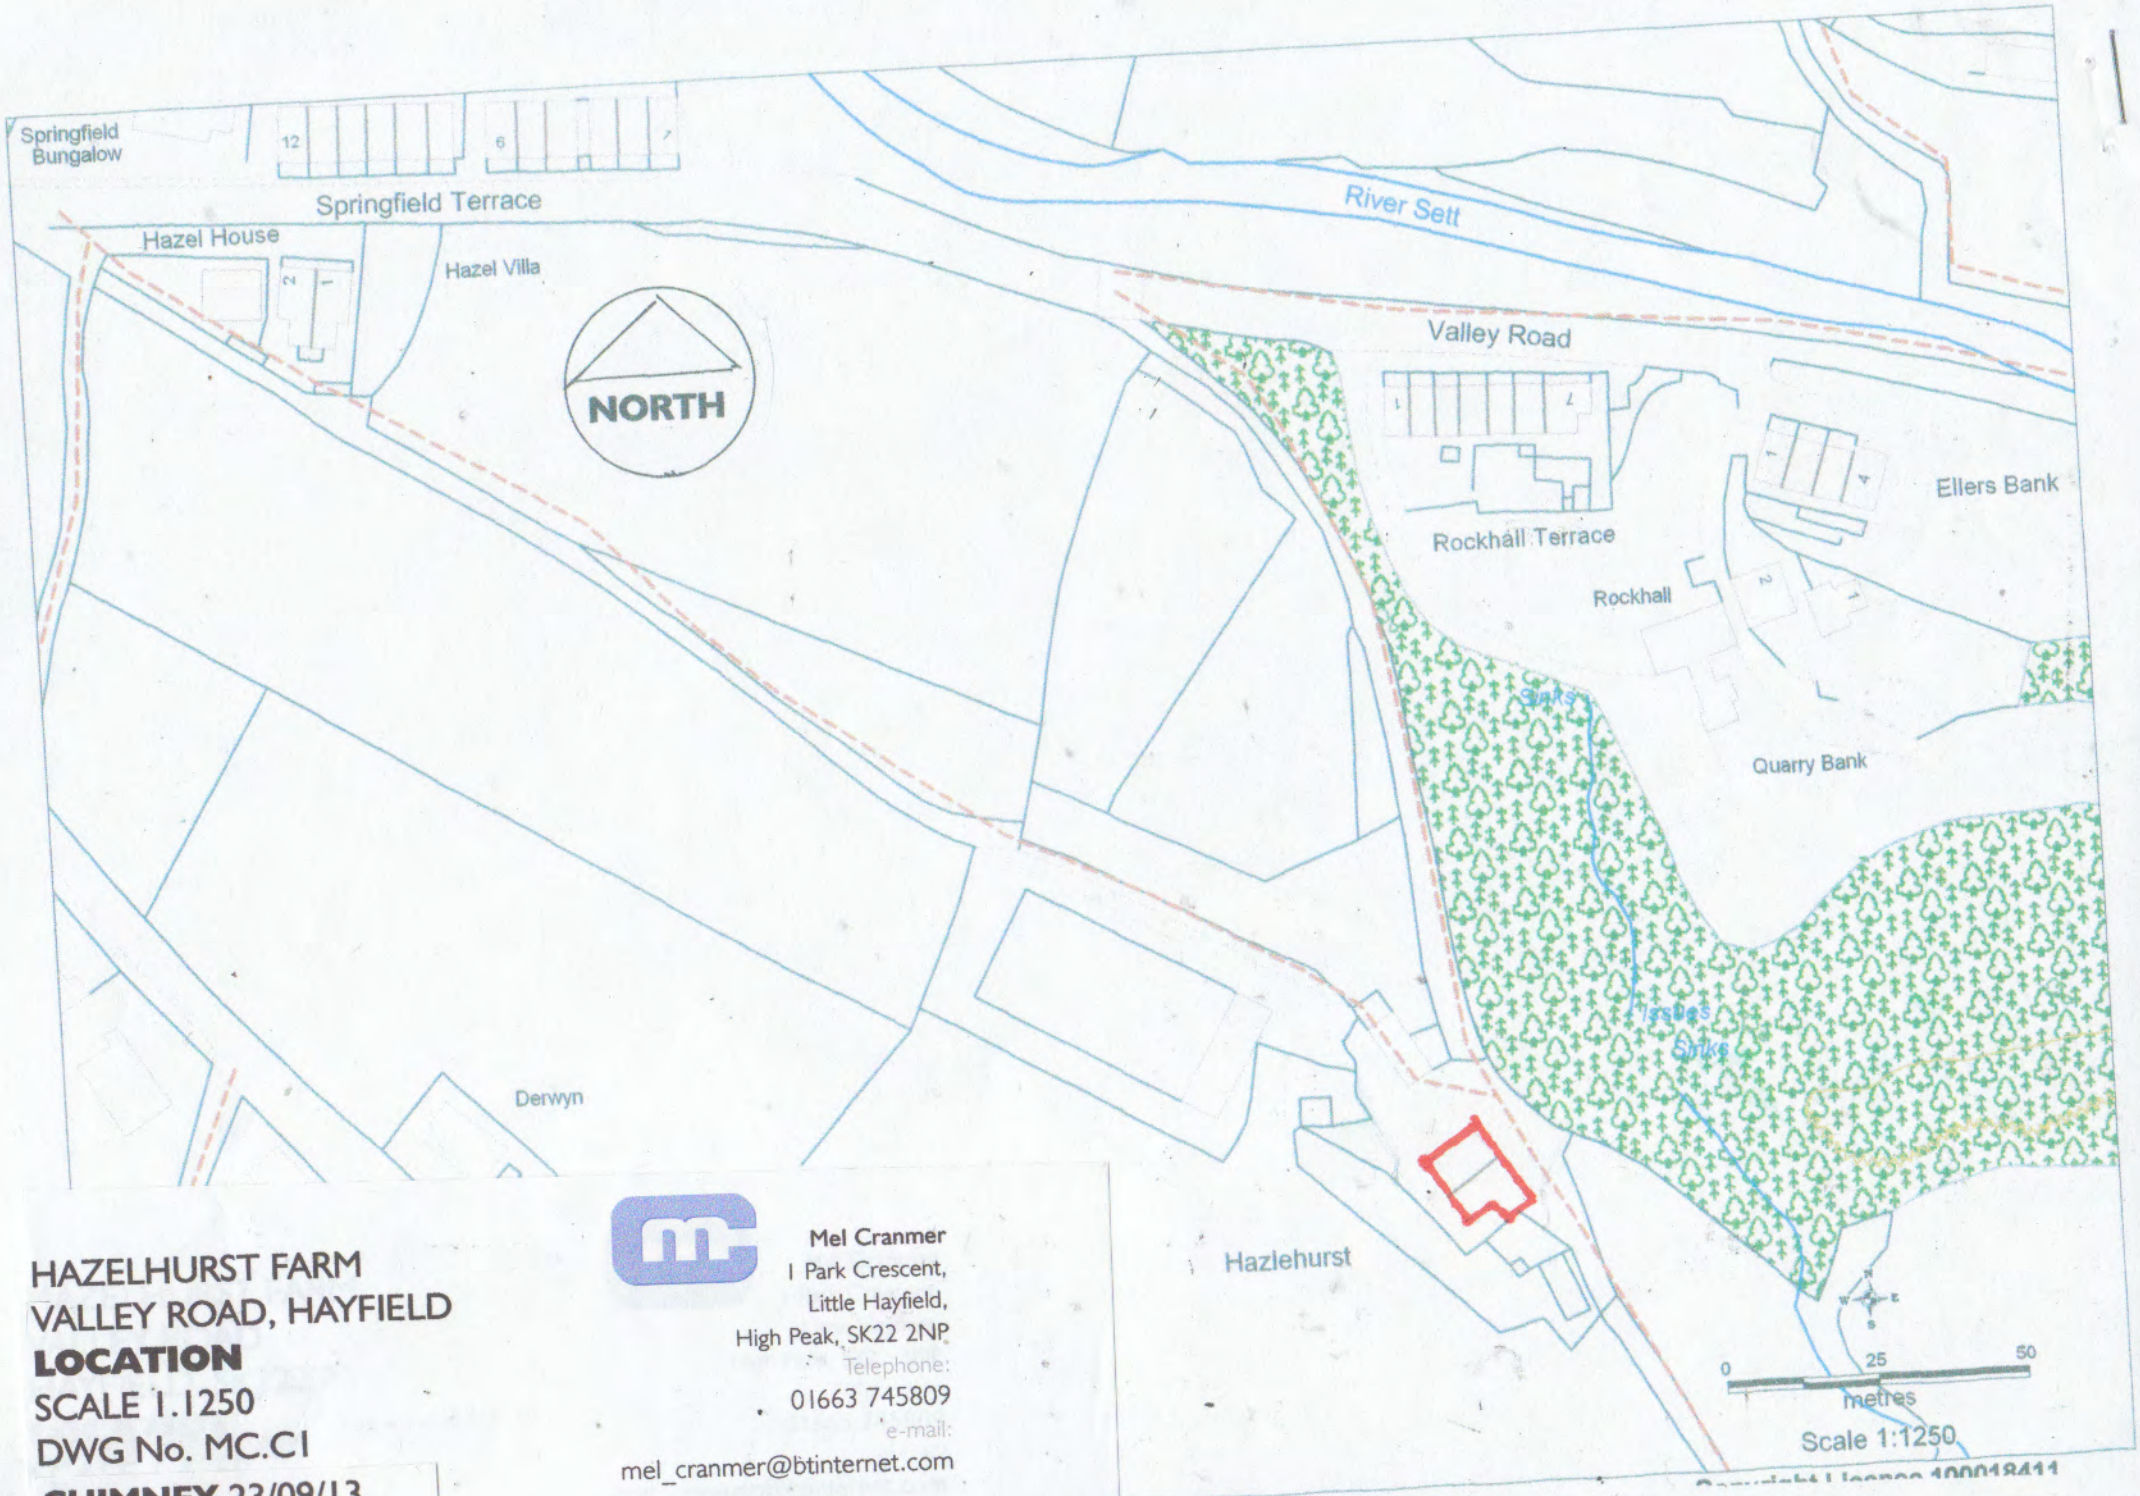


HAZELHURST FARM
VALLEY ROAD, HAYFIELD
LOCATION
SCALE 1.1250
DWG No. MC.C1
CHIMNEY 23/09/13

Mel Cranmer
1 Park Crescent,
Little Hayfield,
High Peak, SK22 2NP
Telephone:
01663 745809
e-mail:
mel_cranmer@btinternet.com