EXISTING PLAN OF HOUSE AND PARKING AREA

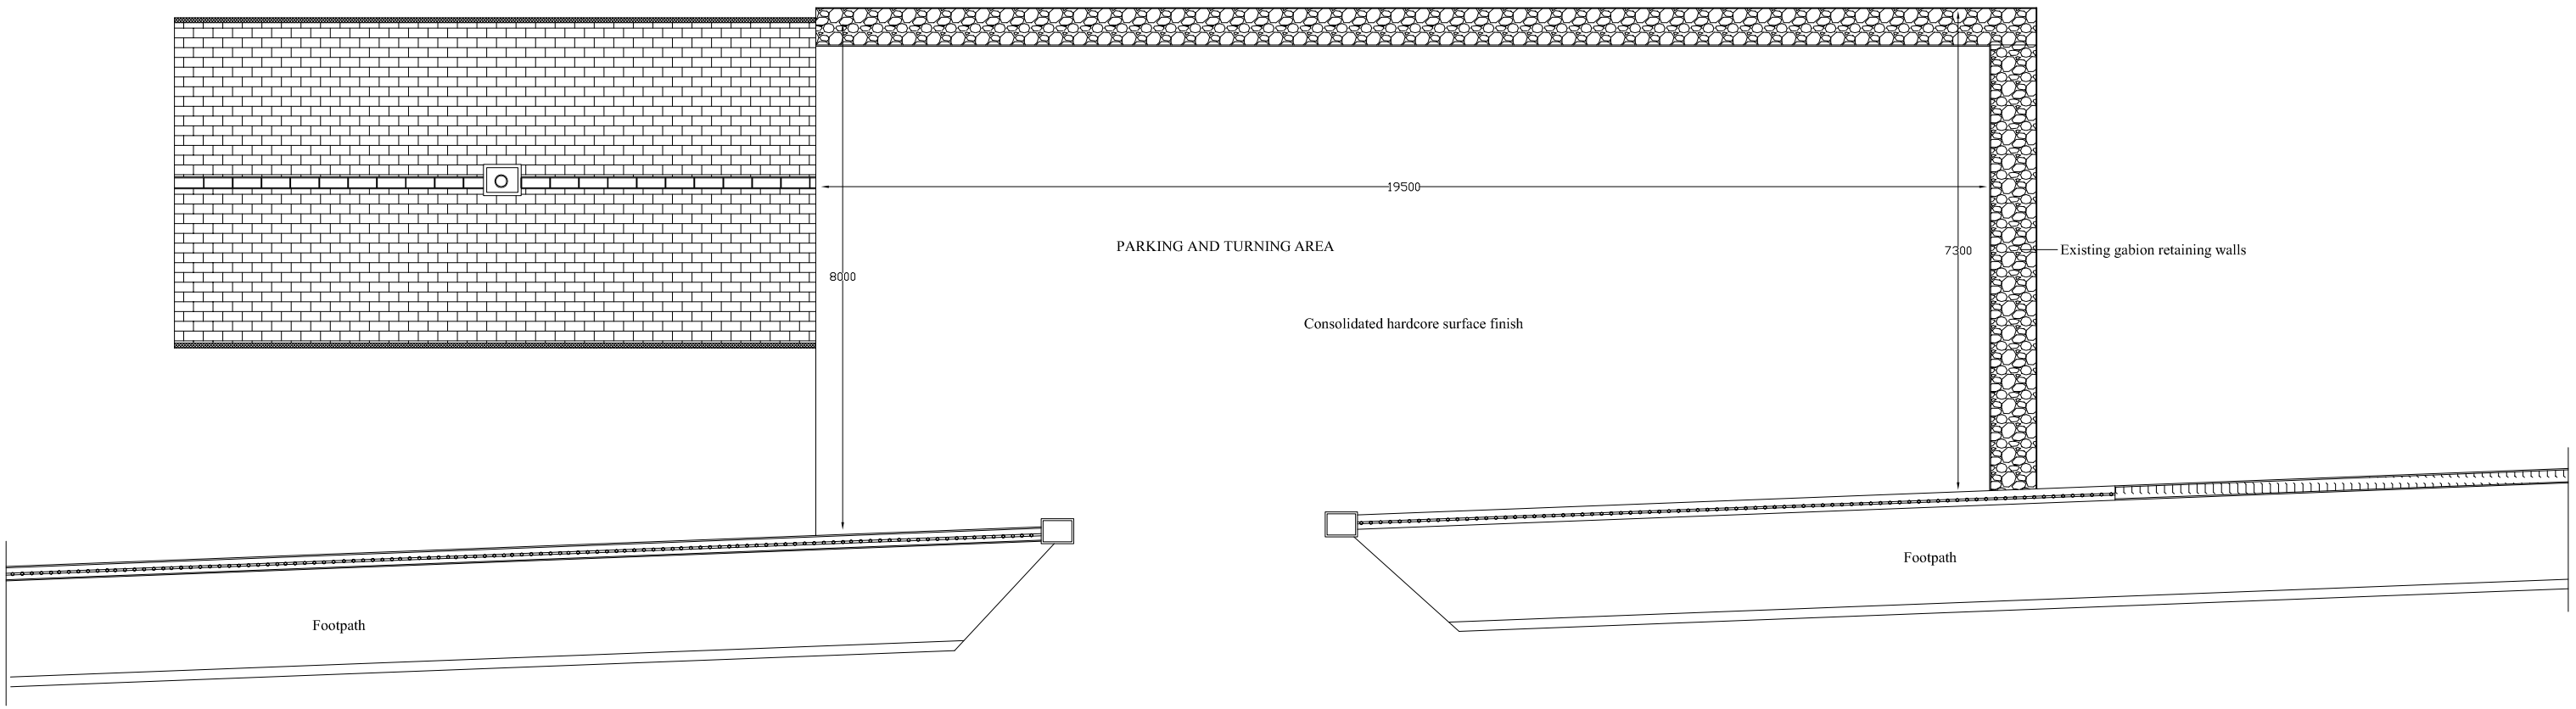

PROPOSED PLAN OF HOUSE WITH GARAGE AND PARKING AREA

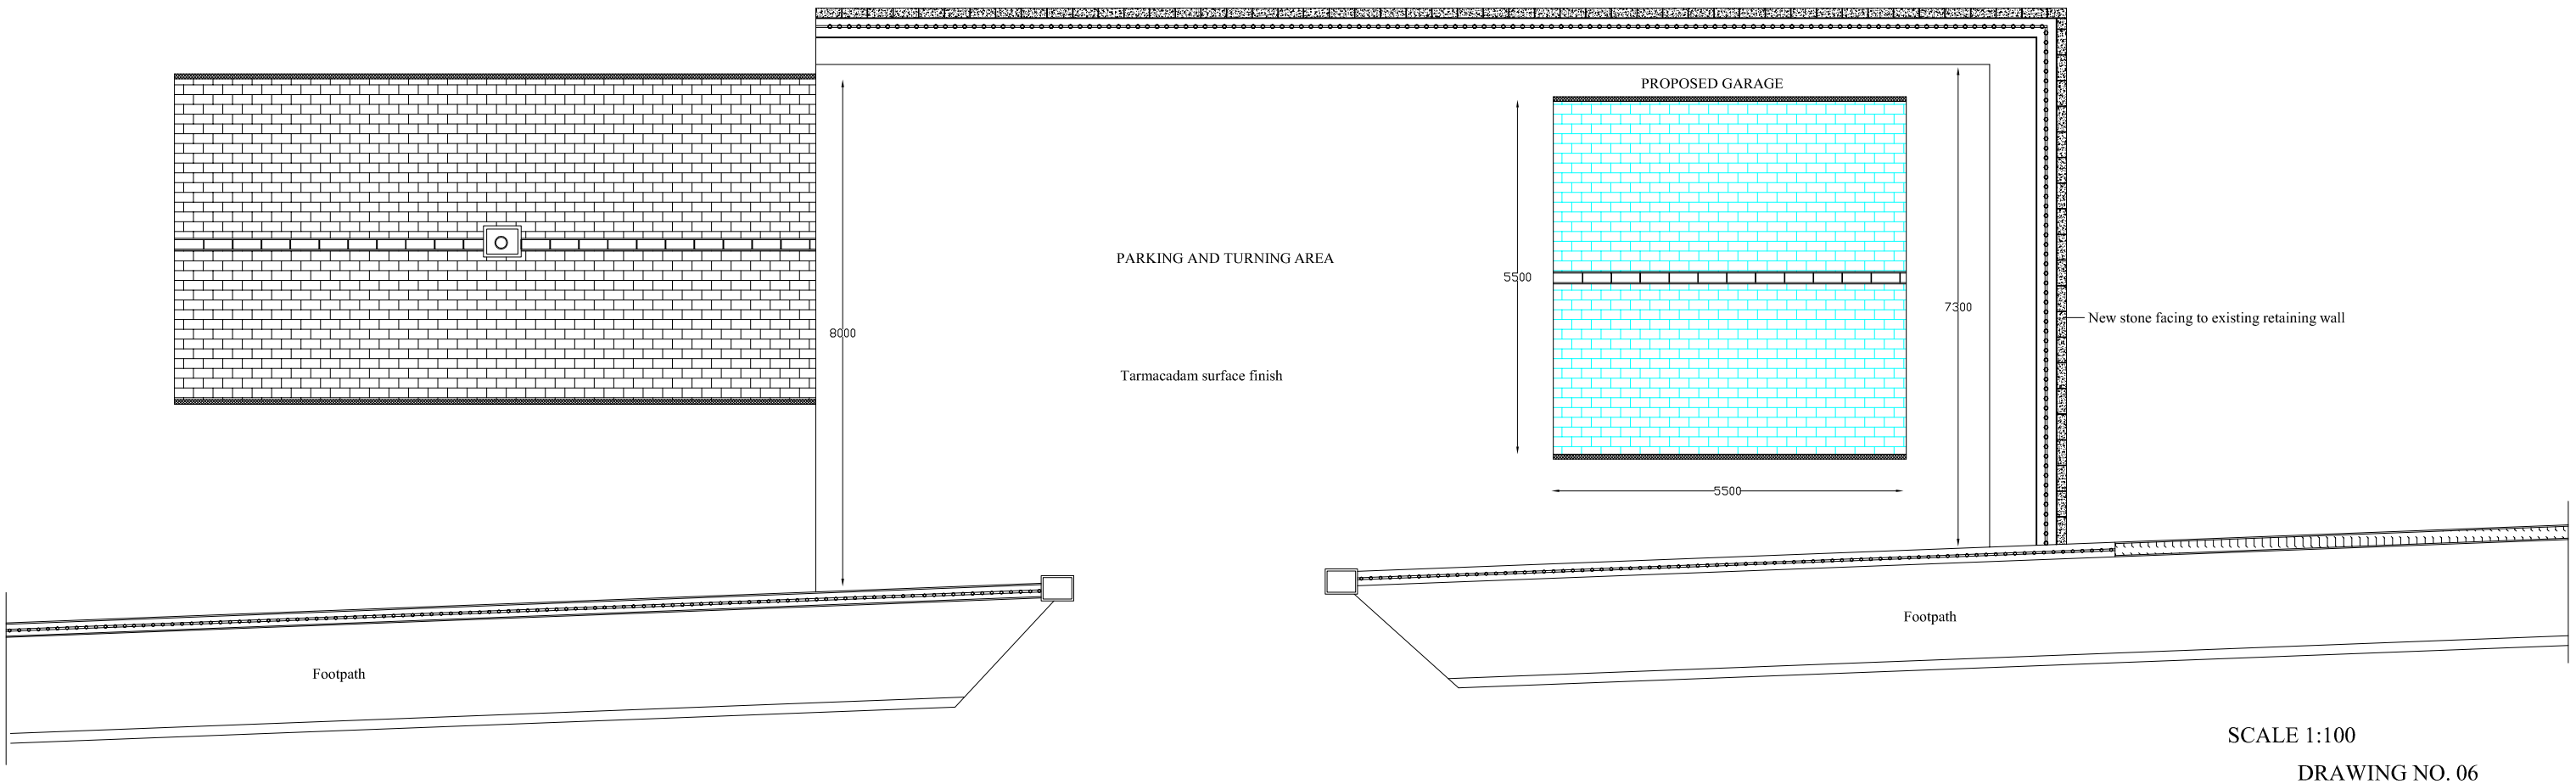

SCALE 1:100

DRAWING NO. 06