PROPOSED ELEVATION OF GARAGE IN
RELATIONSHIP TO EXISTING HOUSE

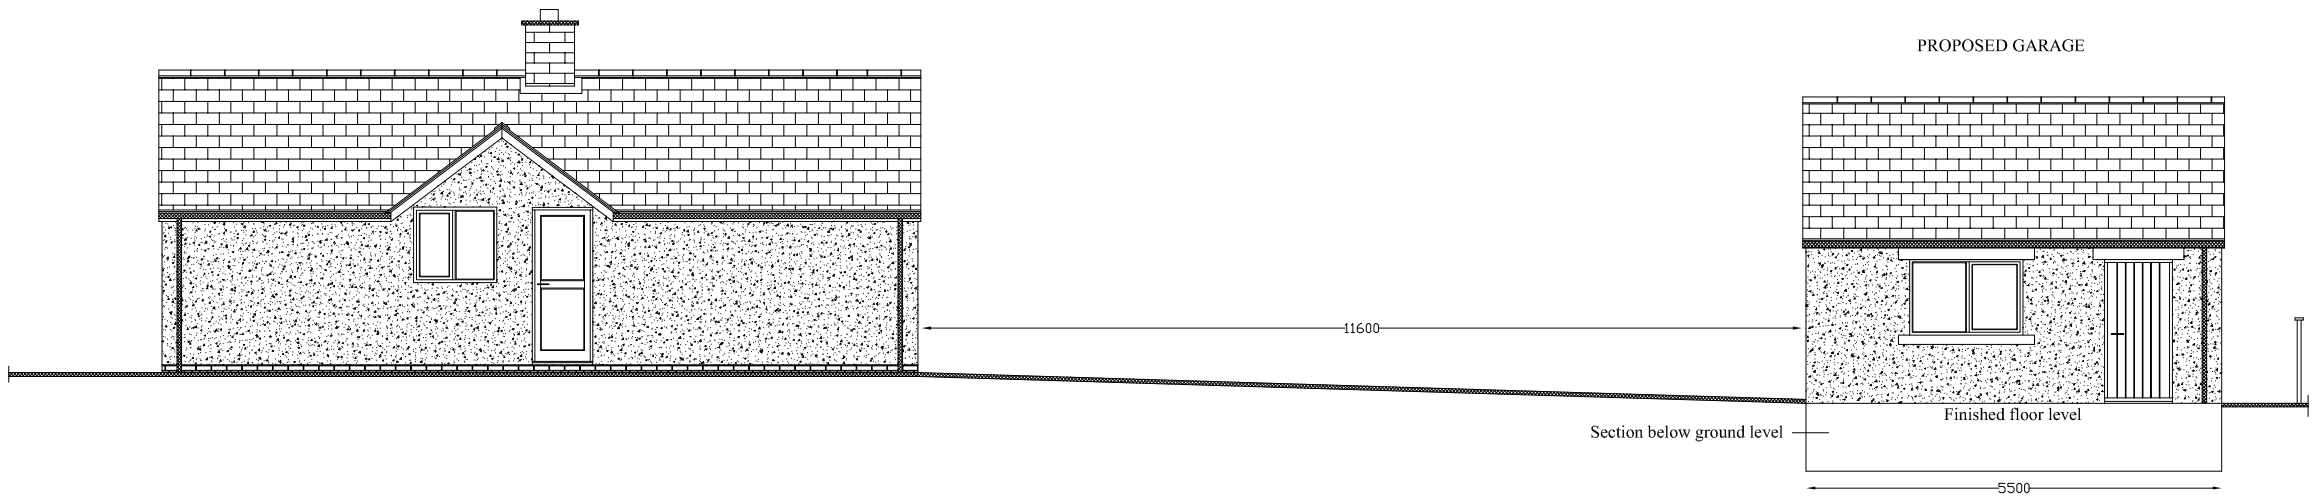

PROPOSED STREET SCENE

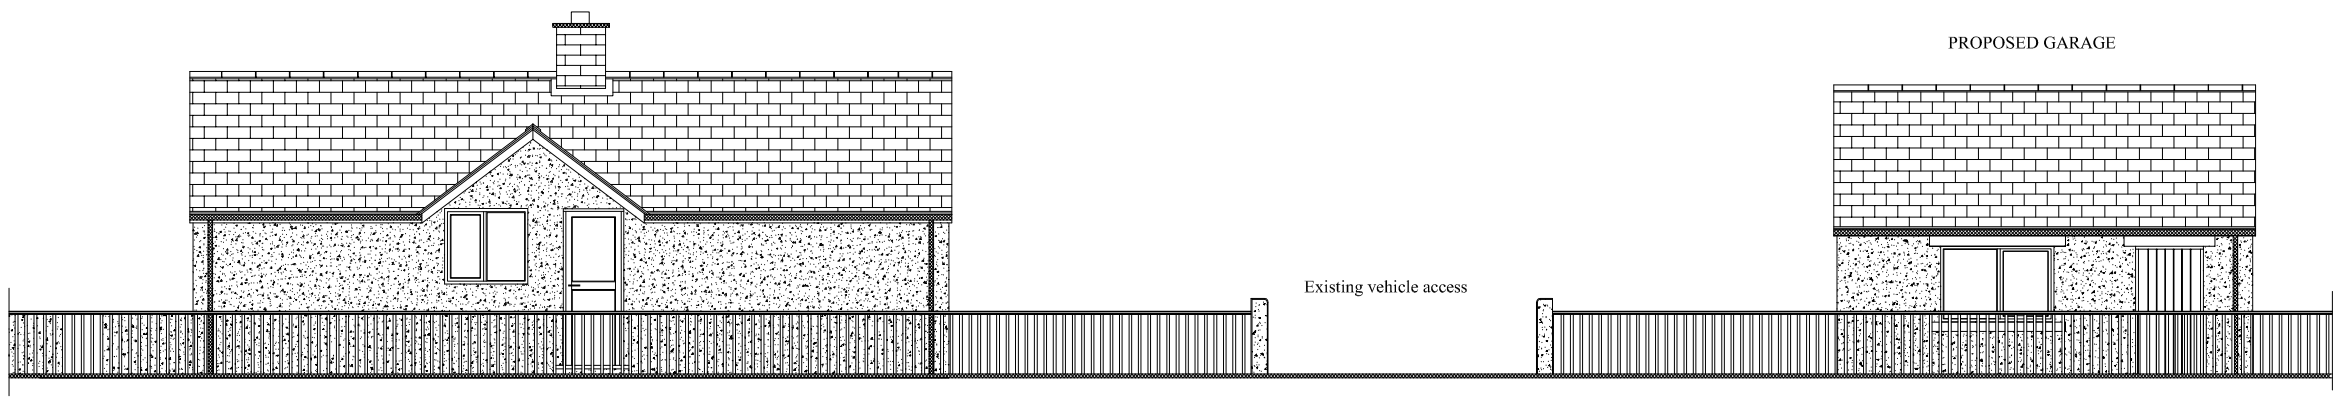

SCALE 1:100
DRAWING NO. 03